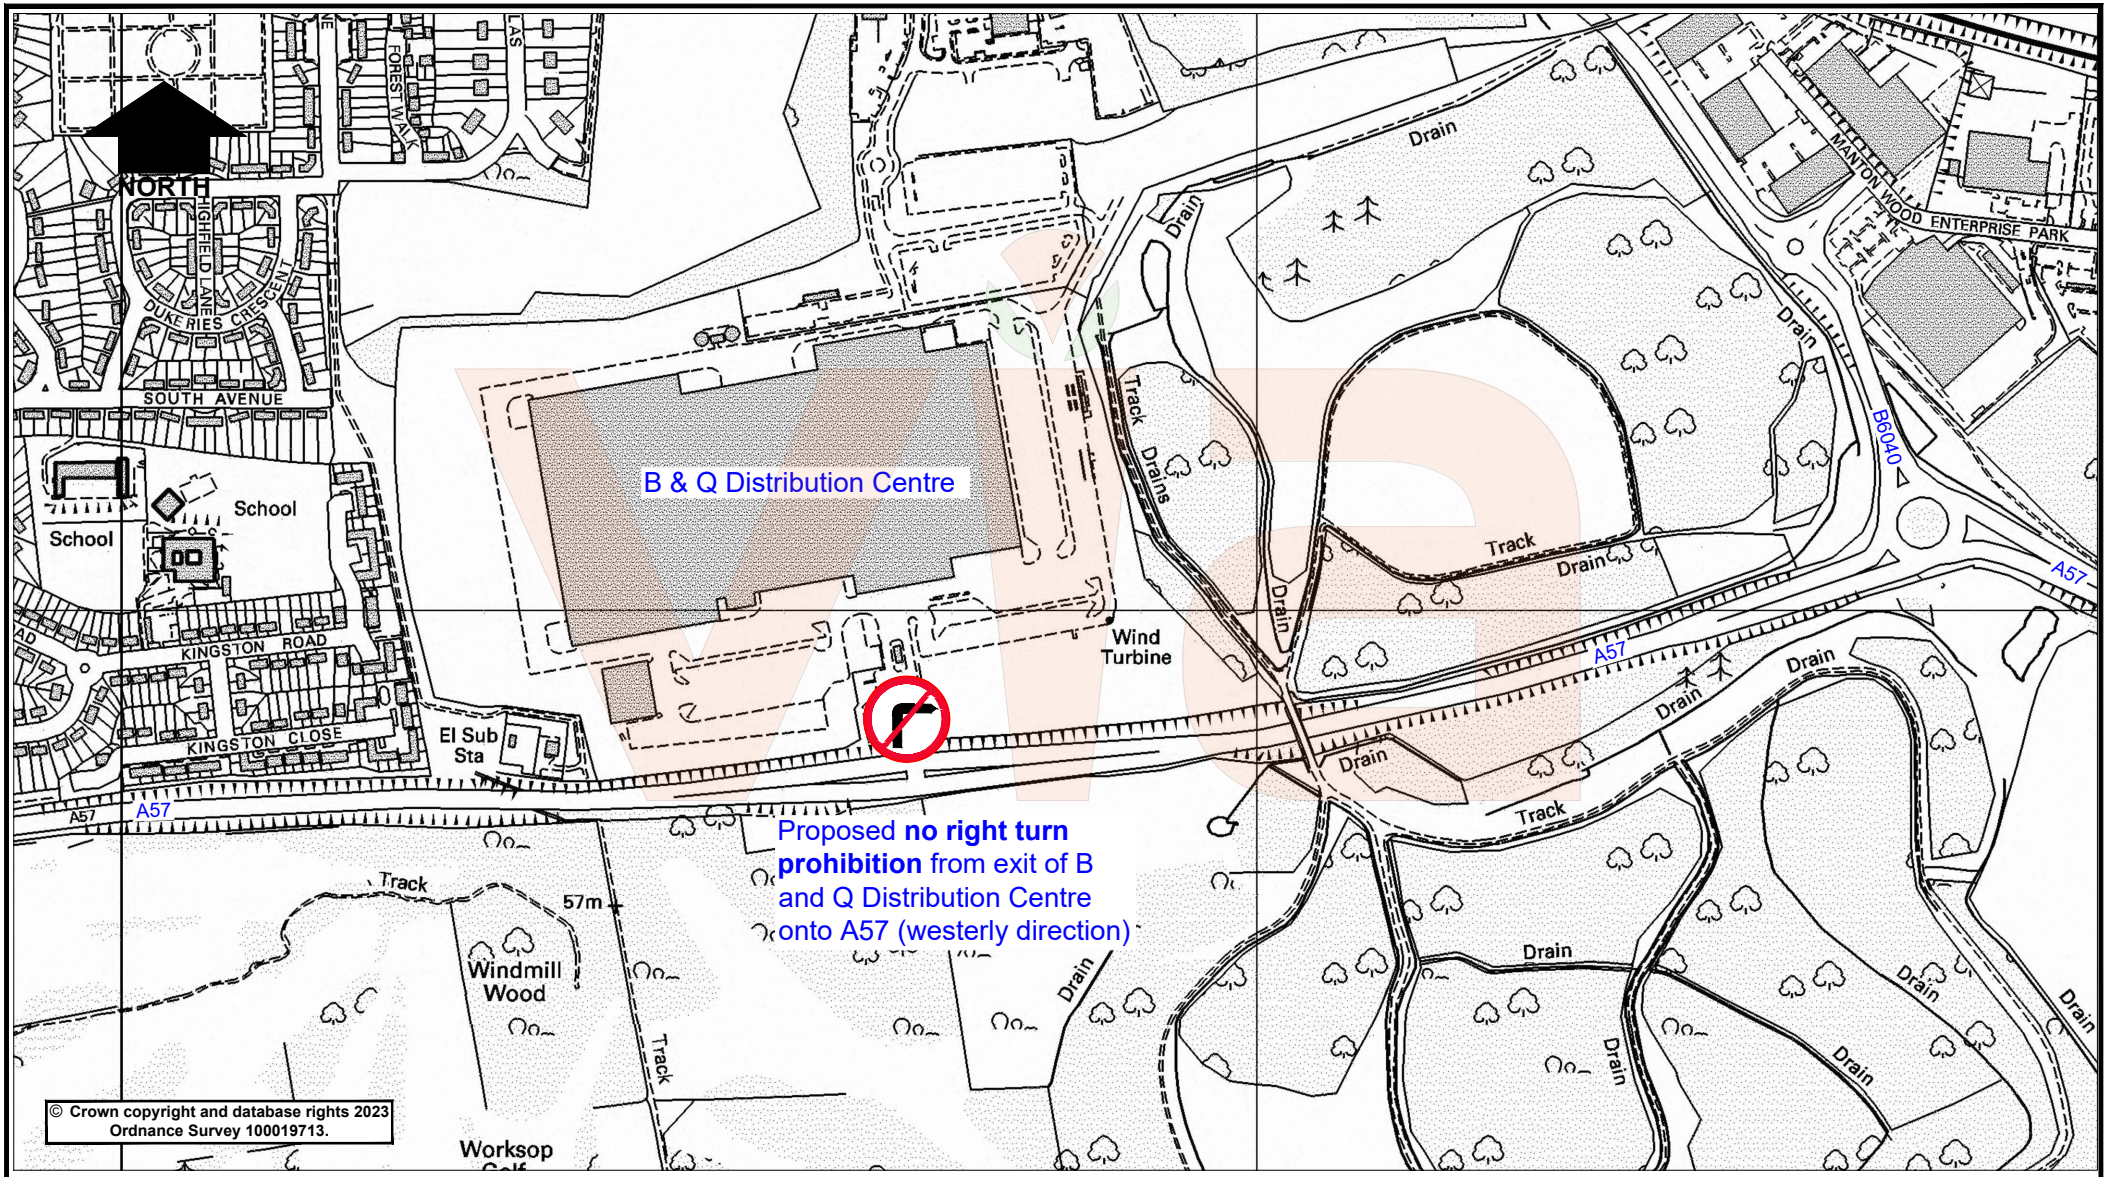

Rev.	Description	Drawn	Ch'kd	Auth	Date

in partnership with Nottinghamshire County Council

www.viaem.co.uk Tel 0115 804 2100
Bilsthorpe Depot, Bilsthorpe Business Park, Bilsthorpe, Nottinghamshire, NG22 8ST

Project: A57 Worksop - B and Q Distribution Centre		Drawn: J.A.B.	Date: Aug.23
Status	Project No.: TP2350175/TRO1288	Ch'kd: M.N.	Date: Aug.23
Drawing Title: Proposed Right Turn Prohibition - Plan		Auth	Traced
Drawing No.: H/JAB/4128/01		Rev.	Scale: N.T.S.

© Via East Midlands Limited,Registered in England no.09903246

A4

Aug 15,2023 - 8:47am I:\Highways\One Programme\2023-24\TP2350 175 A57 B & Q Depot Access Worksop\B Design Phase\B07 TRO\B and Q Worksop - SIGN PLAN.dwg