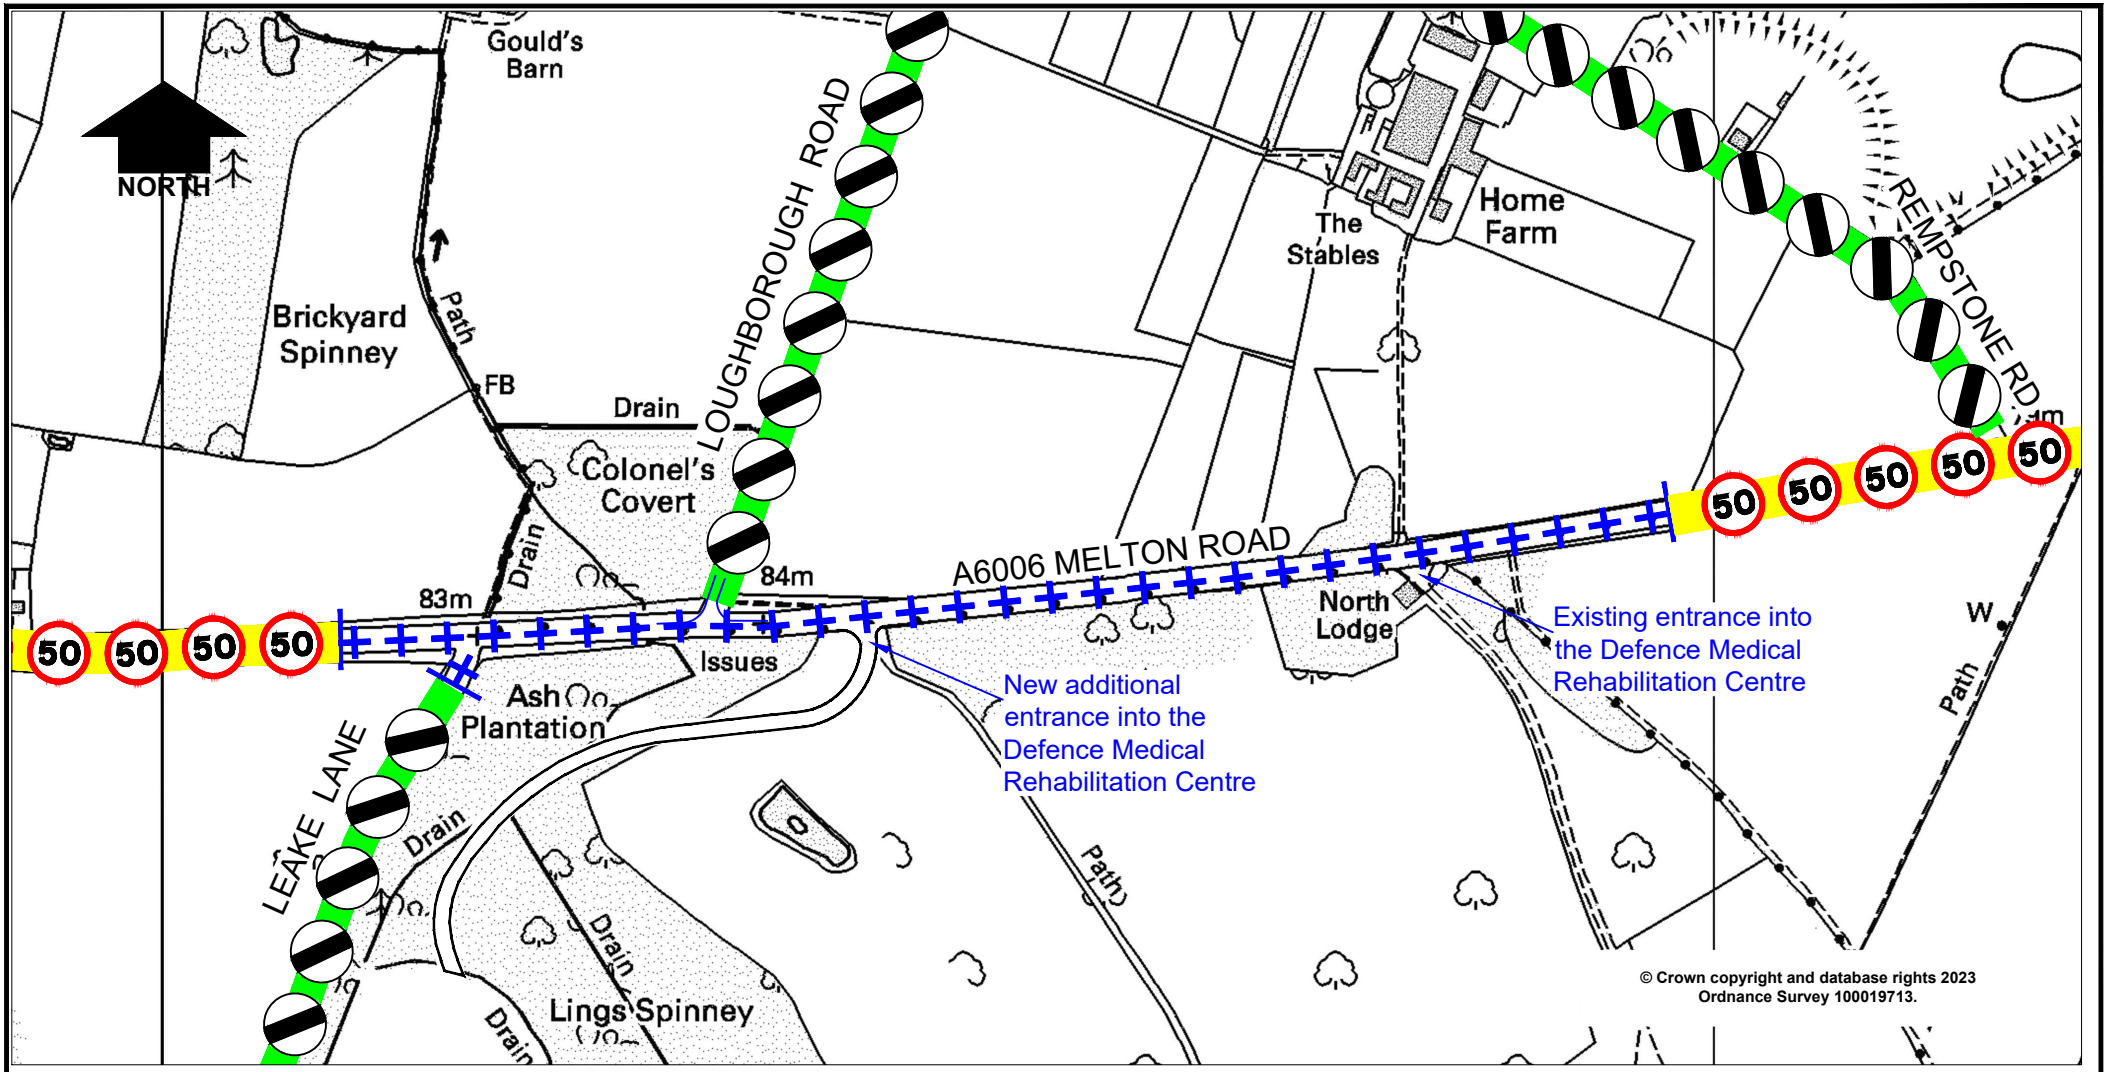

KEY

Existing National Speed Limit (60mph)

Existing 50mph speed limit

Proposed new 40mph speed limit (Existing 50mph speed limit)

Rev.	Description	Drawn	Ch'kd	Auth	Date

in partnership with Nottinghamshire County Council

www.viaem.co.uk Tel 0115 804 2100
Bilsthorpe Depot, Bilsthorpe Business Park, Bilsthorpe, Nottinghamshire, NG22 8ST

© Via East Midlands Limited,Registered in England no.09903246

Project: A6006 Melton Road, East Leake/Stanford on Soar/Rempstone		Drawn: J.A.B.	Date: Mar.23
Status	Project No.: TRO 8318A	Ch'kd: M.N.	Date: Mar.23
Drawing Title: Proposed 40mph Speed Limit - Plan		Auth	Traced
Drawing No.: H/JAB/3658/01		Rev.	Scale: N.T.S.

A4

Mar 21,2023 - 9:02am I:\Highways\Old N Drive\Highways\Improvements\2020-21 Shortcuts\Jeff Burton 20-21\A6006 40mph SLO\A6006 East Leake 40mph SLO PLAN.dwg