


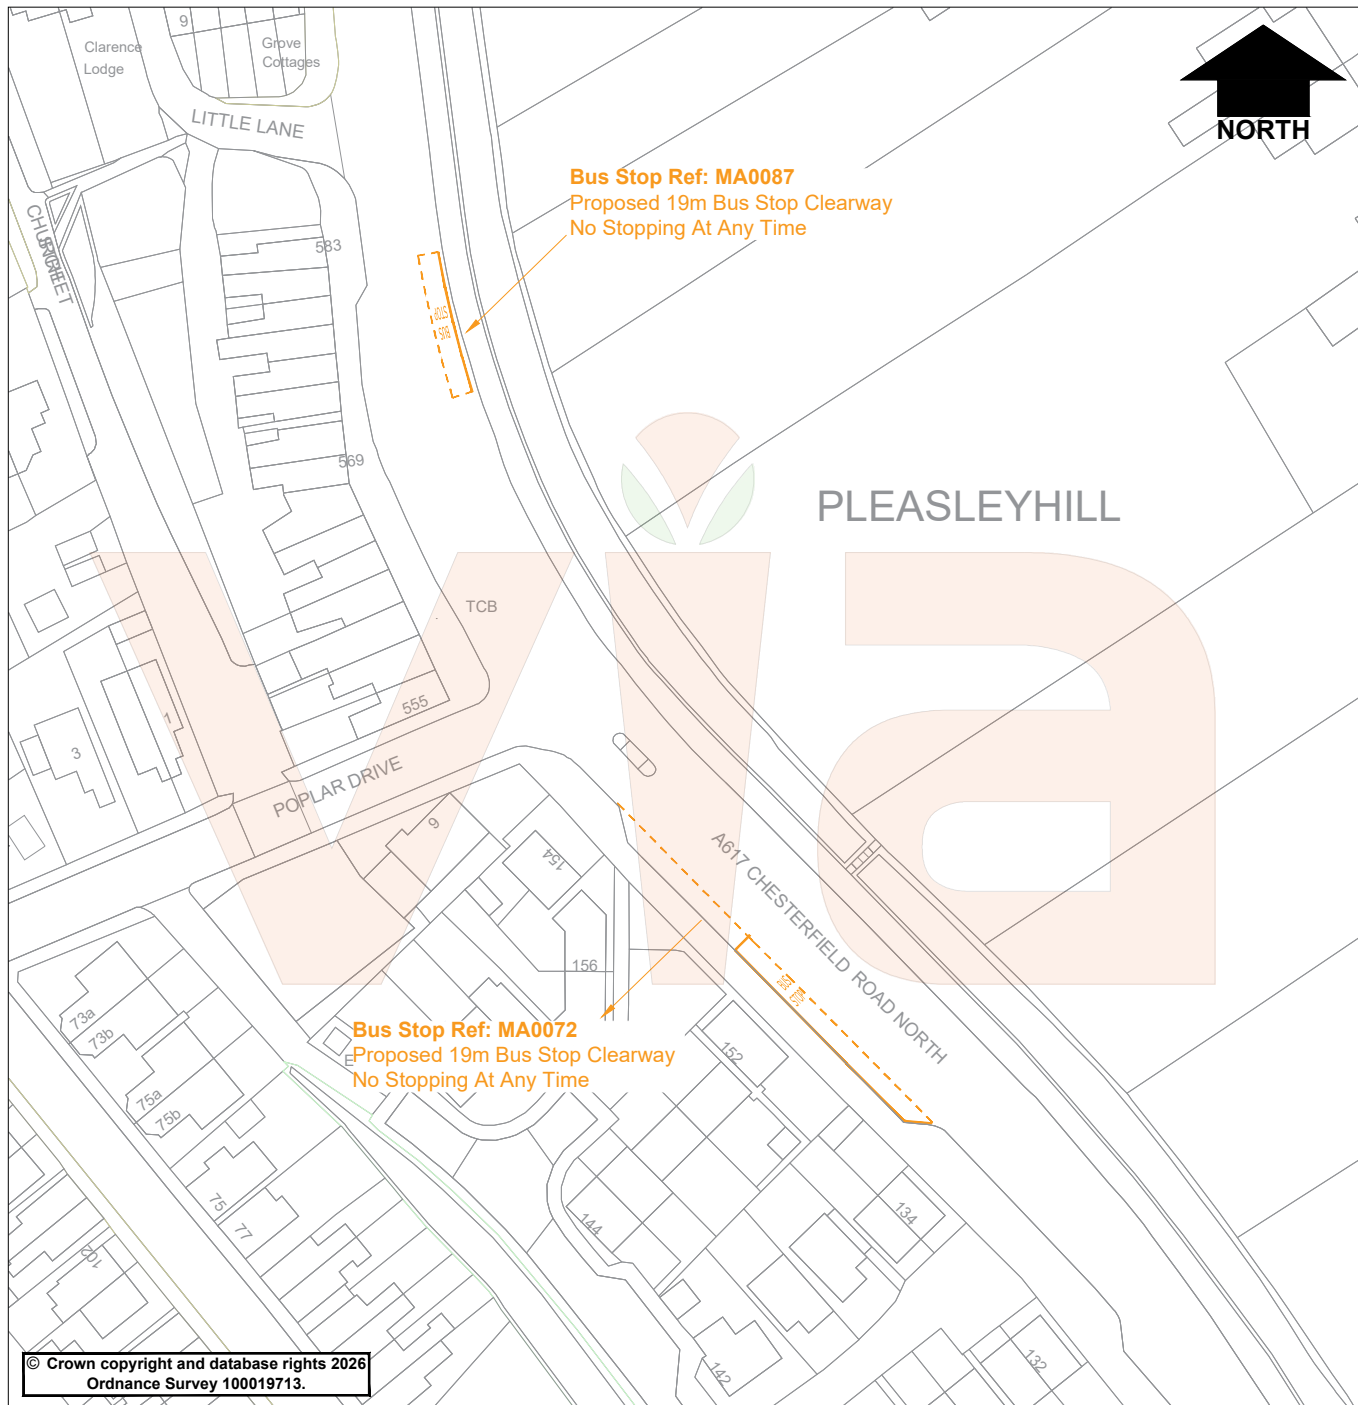

© Crown copyright and database rights 2026
Ordnance Survey 100019713.

KEY



Proposed Bus Stop Clearway
(No Stopping except buses
At Any Time)



in partnership with



**Nottinghamshire
County Council**

www.viaem.co.uk Tel 0115 804 2100
Bilthorpe Depot, Bilthorpe Business Park, Bilthorpe,
Nottinghamshire, NG22 8ST

Rev.	Description	Drawn	Ch'kd	Auth	Date
		SLW			Aug 26
		JW			Aug 26
		MN			
Project		Date			
A617 Chesterfield Road North, Mansfield		Aug 26			
Status		Date			
Advert		Aug 26			
Project No.		Date			
TP2560246		Aug 26			
Drawing Title		Scale			
Proposed Bus Stop Clearways		NTS			
Drawing No.		Rev.			
H/SLW/5361/01		0			