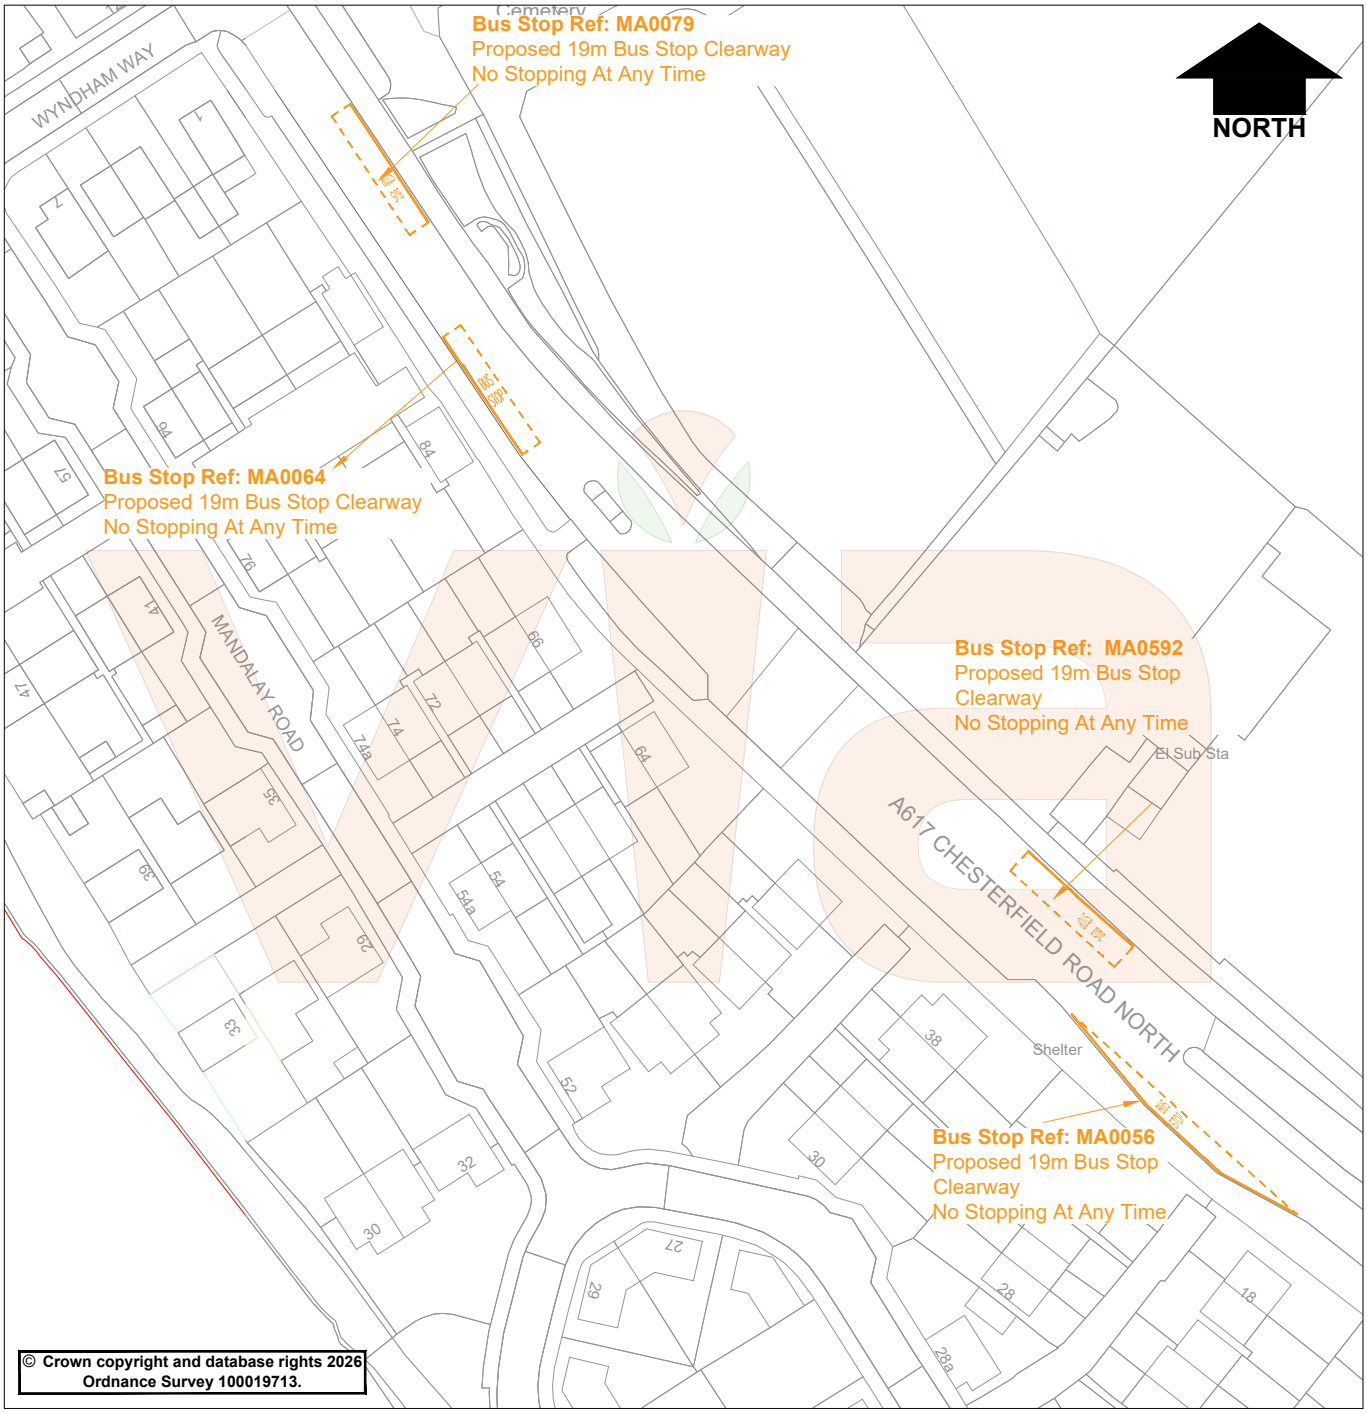

KEY

Proposed Bus Stop Clearway
(No Stopping except buses
At Any Time)

Rev.	Description	Drawn	Ch'kd	Auth	Date

via

in partnership with Nottinghamshire County Council

www.viaem.co.uk Tel 0115 804 2100
Bilsthorpe Depot, Bilsthorpe Business Park, Bilsthorpe,
Nottinghamshire, NG22 8ST

Project: A617 Chesterfield Road North, Mansfield		Drawn: SLW	Date: Aug 26
		Ch'kd: JW	Date: Aug 26
Status: Advert	Project No.: TP2560246	Auth: MN	Traced:
Drawing Title: Proposed Bus Stop Clearways			Scale: NTS
Drawing No.: H/SLW/5361/02			Rev.: 0

© Via East Midlands Limited,Registered in England no.09903246

A4

Oct 06,2026 - 1:50pm C:\Users\AbigailLafferty\Downloads\Advert 2\Chesterfield Road North Mansfield - BSC's.dwg