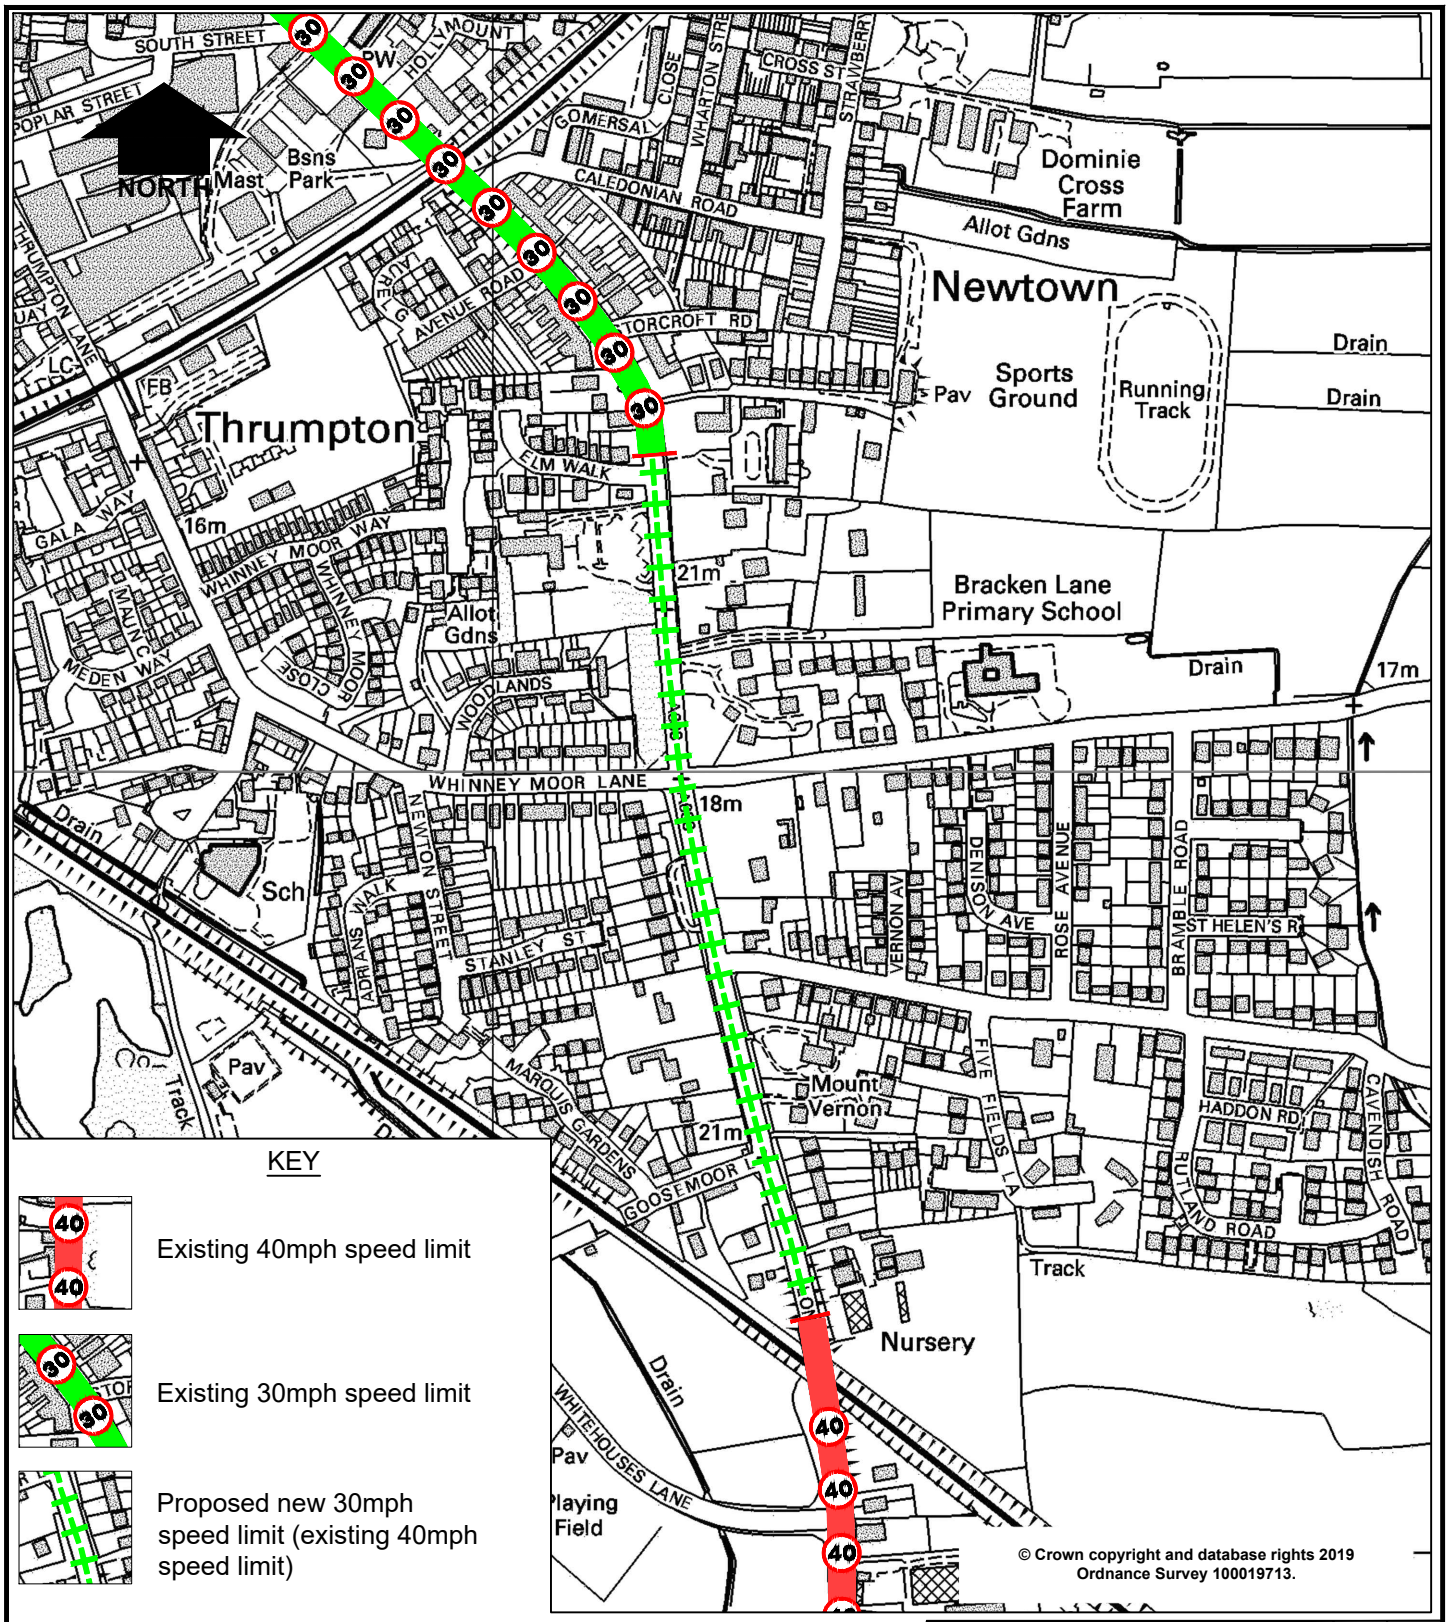

KEY

Existing 40mph speed limit

Existing 30mph speed limit

Proposed new 30mph speed limit (existing 40mph speed limit)

Rev.	Description	Drawn	Ch'kd	Auth	Date

via

in partnership with

Nottinghamshire County Council

www.viaem.co.uk Tel 0115 804 2100

Bilsthorpe Depot, Bilsthorpe Business Park, Bilsthorpe, Nottinghamshire, NG22 8ST

Project: A638 London Road, Retford

Drawn: J.A.B. Date: Dec.19

Ch'kd: H.N. Date: Dec.19

Status: Project No.: TRO 1247 Auth: Traced:

Drawing Title: Proposed Extension to 30mph Speed Limit

Scale: N.T.S.

Drawing No.: H/JAB/3333/01 Rev.:

Dec 24,2019 - 7:51am I:\Highways\Design and Construction\Roads and Highways\Projects\19-20\3000\30037 A638 London Rd Retford\Improvements\CAD\A638 London Rd Retford - SL PLAN.dwg

© Via East Midlands Limited,Registered in England no.09903246

A4