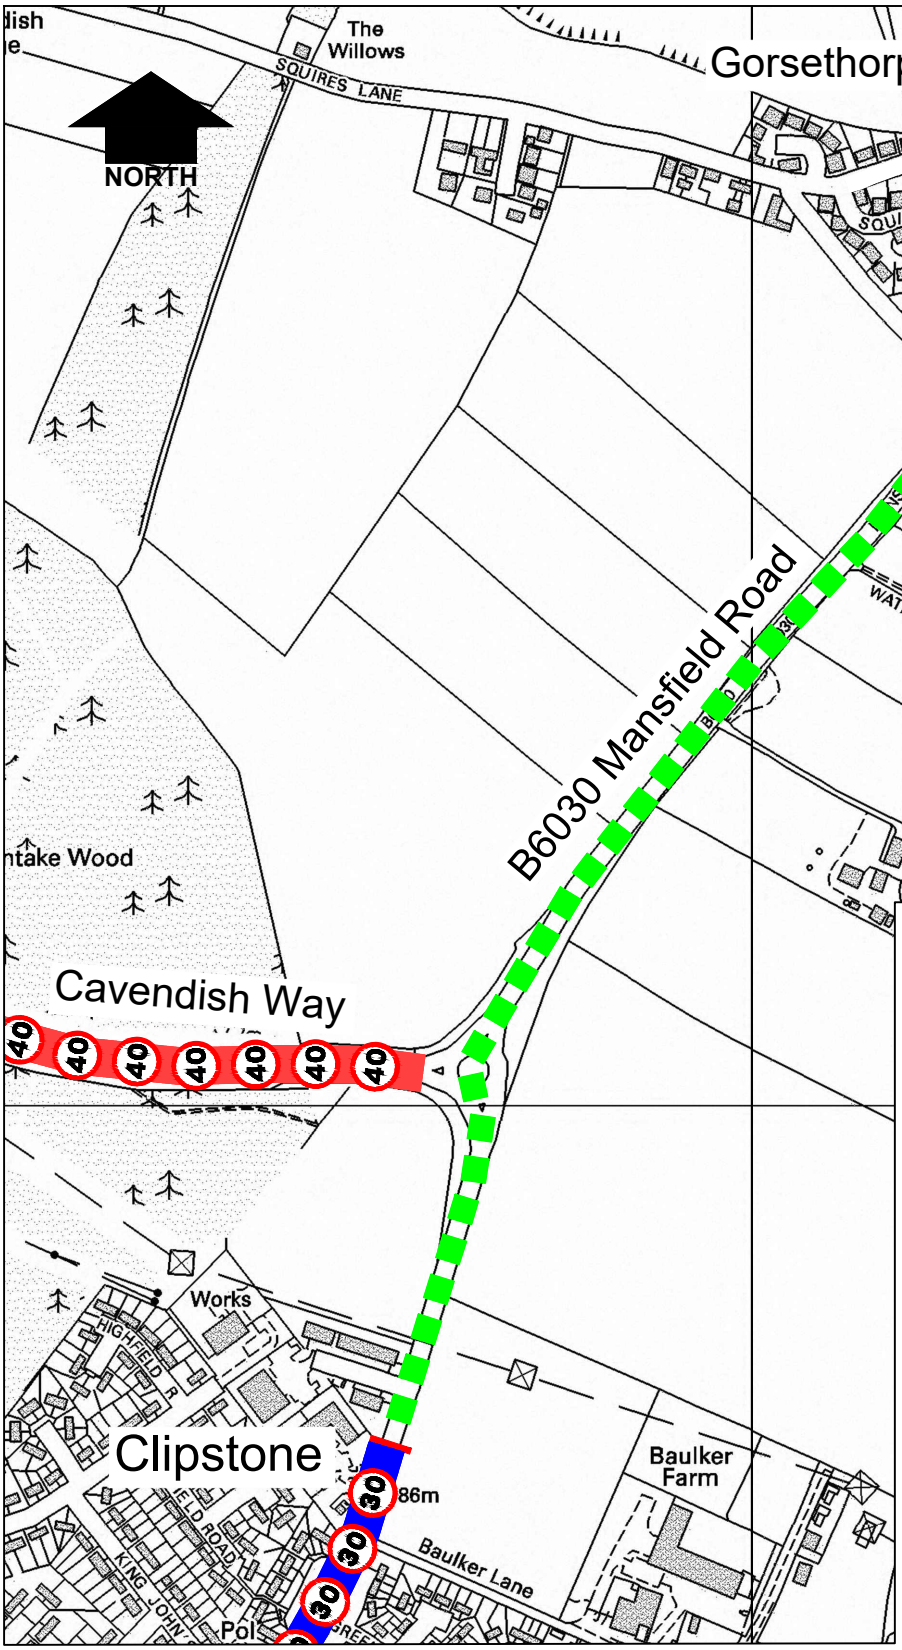

KEY

Existing 30mph Speed Limit

Existing 40mph Speed Limit

Proposed New 50mph Speed Limit (Existing National Speed Limit of 60mph)

Rev.	Description	Drawn	Ch'kd	Auth	Date

in partnership with

Nottinghamshire County Council

www.viaem.co.uk Tel 0115 804 2100
Bilsthorpe Depot, Bilsthorpe Business Park, Bilsthorpe, Nottinghamshire, NG22 8ST

Project: B6030 Mansfield Road Between Clipstone and King's Clipston		Drawn: J.A.B.	Date: Oct.19
		Ch'kd: H.N.	Date: Oct.19
Status	Project No.: TRO 3308	Auth	Traced
Drawing Title: Proposed 50mph Speed Limit Consultation Plan			Scale: N.T.S.
Drawing No.: H/JAB/3280/01			Rev.

Oct 28,2019 - 2:24pm I:\Highways\Design and Construction\Roads and Highways\Projects 19-20\3000\30111 B6030 Mansfield Rd Kings Clipstone\Improvements\B6030 Mansfield Rd Clipstone PLAN.dwg

© Via East Midlands Limited,Registered in England no.09903246

A4