ROAD TRAFFIC REGULATION ACT 1984
PROPOSED PUFFIN CROSSING

NORTH

Notice is hereby given that is proposed to install a Puffin Crossing facility over B6326 London Road - Balderton between Manners Road & Belvoir Road.

The Crossing will incorporate a controlled area, indicated by zig-zag markings along the carriageway where parking, stopping and loading will be prohibited.

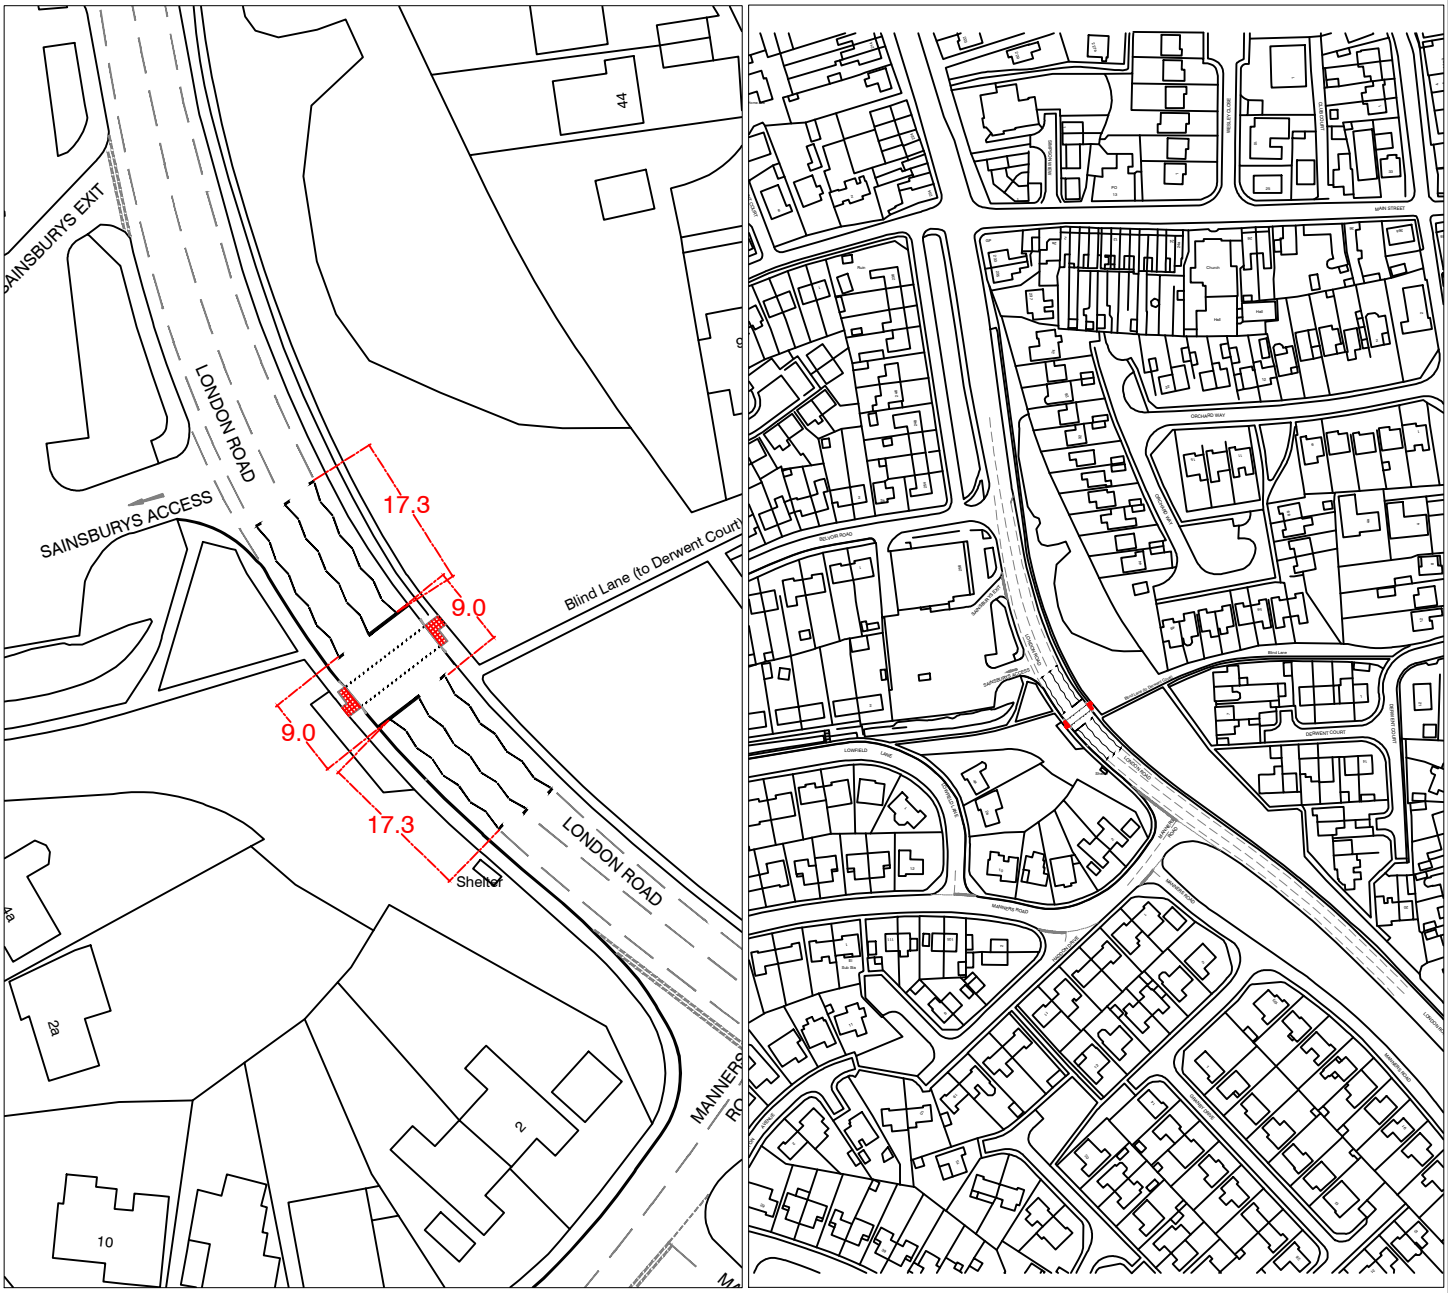

Project: London Road / Haddon Drive - Balderton		Drawn: LW	Date: 31/03/26
		Ch'kd: RG	Date: 31/3/26
Project No.: TP2550607		Auth: RR	Traced
Title: Proposed Puffin Crossing			Scale
Drawing No.: TP2550607/TS102			Rev

in partnership with Nottinghamshire County Council

www.viaem.co.uk | Tel: 0115 804 2100
Bilsthorpe Depot, Bilsthorpe Business Park,Bilsthorpe, Nottinghamshire NG22 8ST

Jun 18 2026 - 7:40am C:\Users\lw336\DCIACCDocs\ViaEM\TP2550607 London Road, Balderton\Project Files\B Design Phase\B03 Drawings\Puffin Design.dwg