


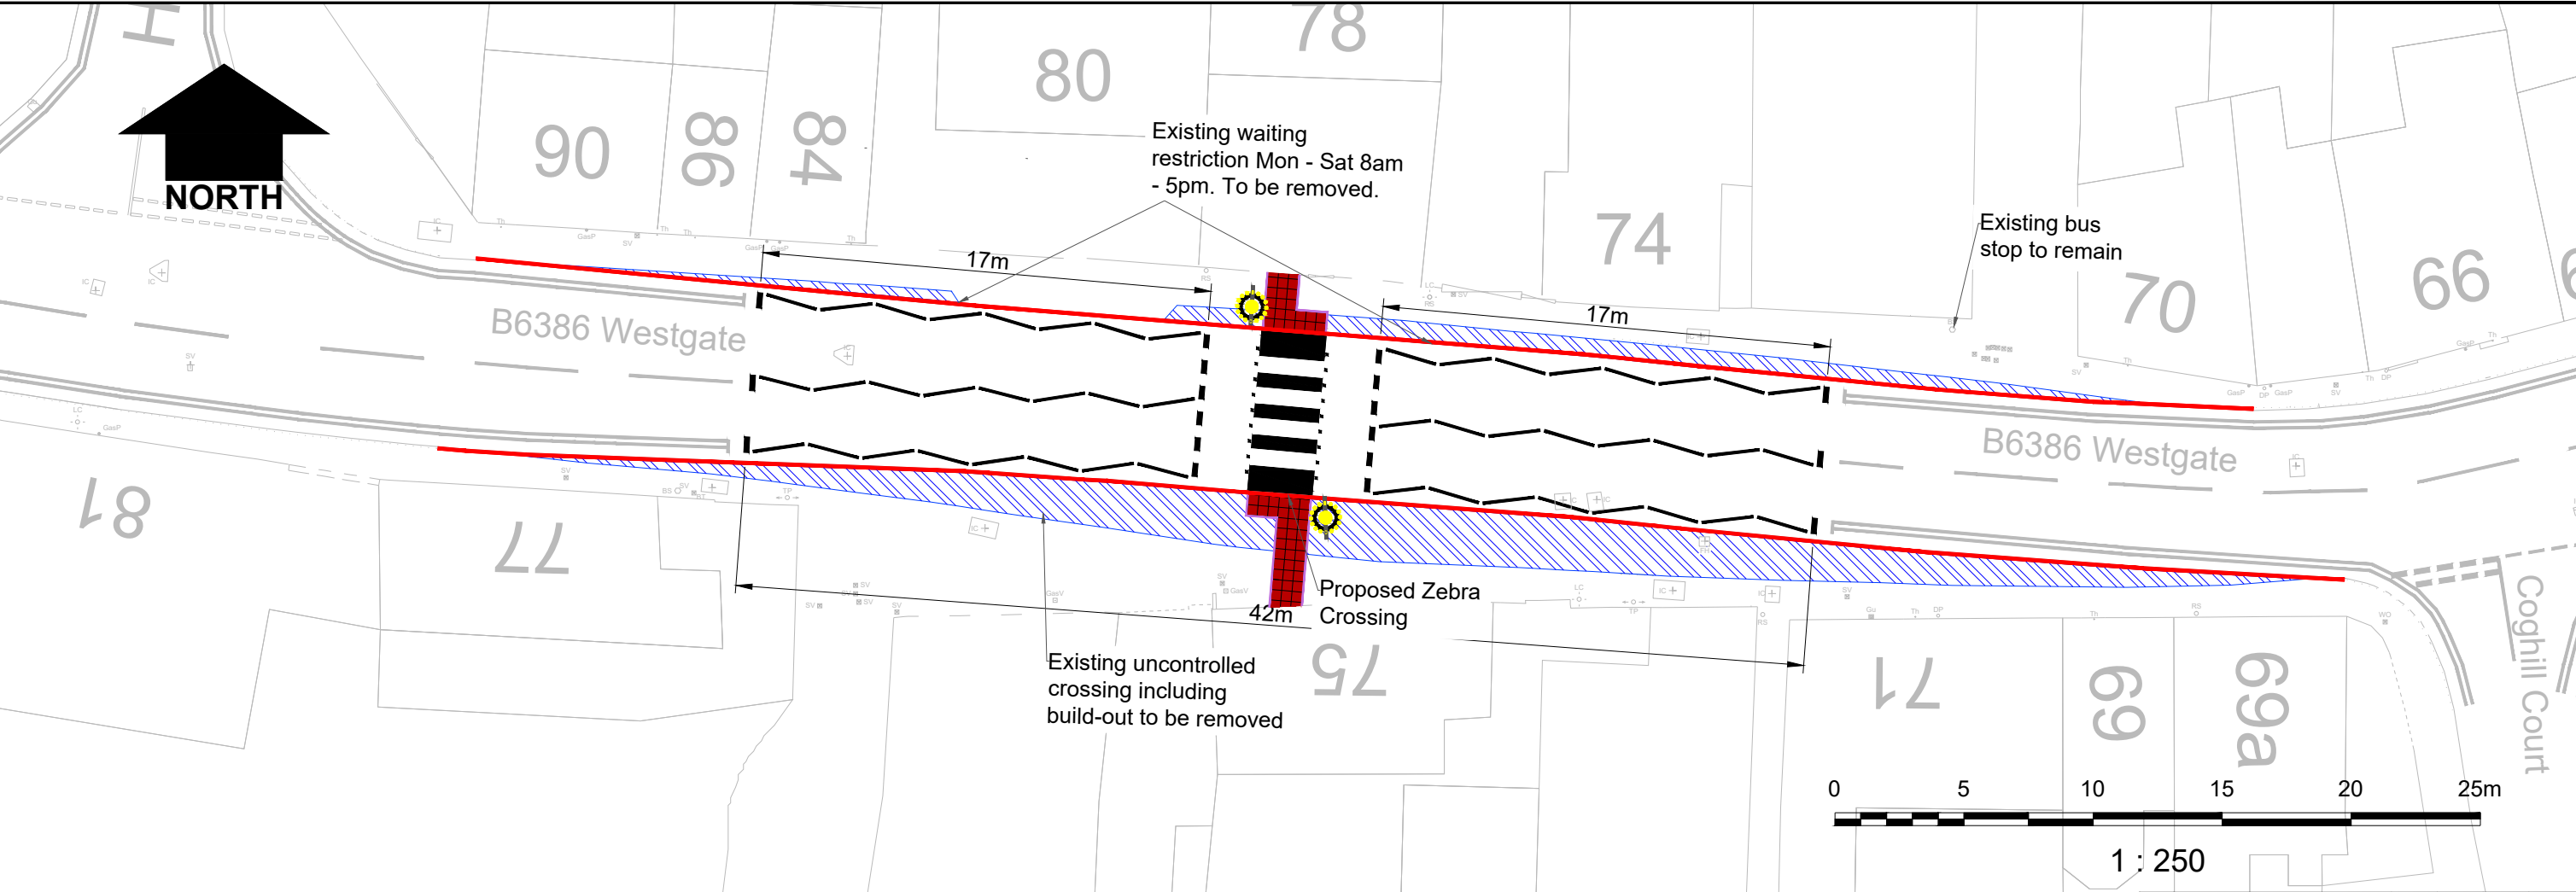


Notes

- 1. This drawing is a general arrangement drawing and shall not be used for construction purposes. Refer to series specific contract drawings for construction information.
- 2. Responsibility for errors made by others in scaling from this drawing is not accepted. All construction information should be derived solely from the figured dimensions or other provided setting out information.
- 3. All dimensions are given in metres unless otherwise stated.

Key

- Existing arrangement.
- Proposed new precast concrete kerbs.
- Proposed new precast concrete edgings.
- Proposed red tactile paving.
- Proposed footway construction.
- Proposed belisha beacon.

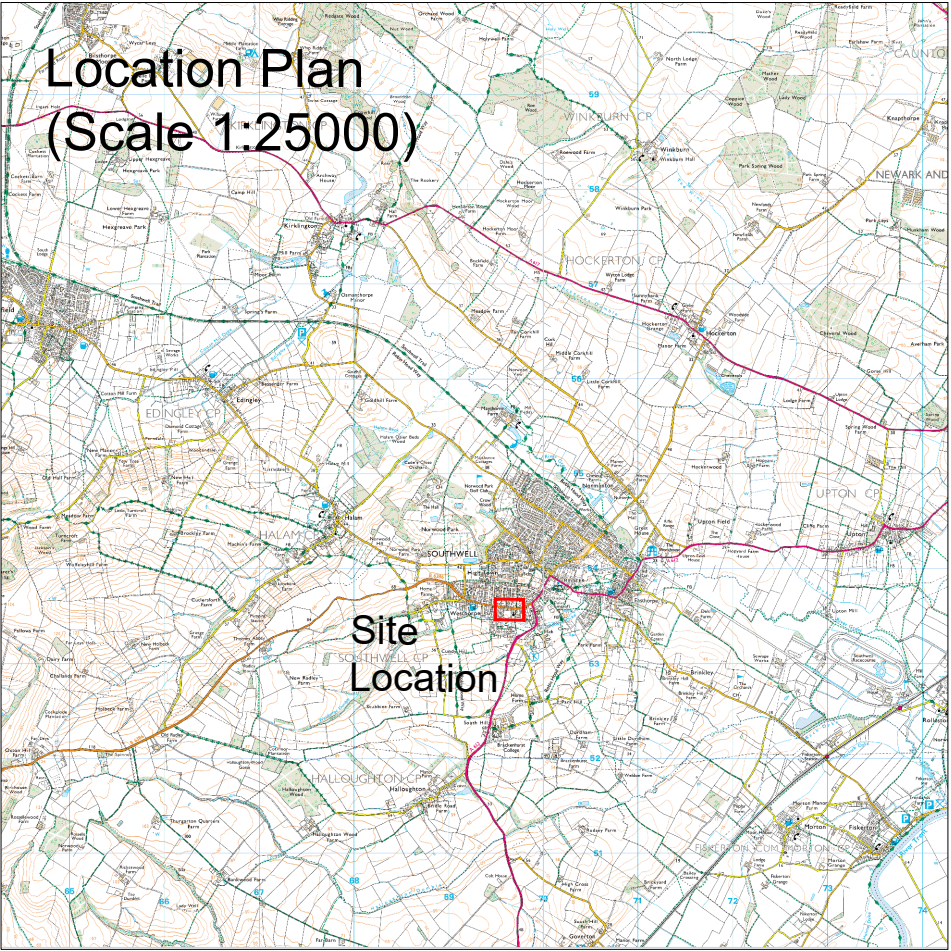

P03 Crossing located west of original proposal		TM	GC	BH	05/10/2026
P02 Added bus stop relocation plan		HT	SF	TM	22/09/2026
Rev	Description	Drawn	Ch'kd	Auth	Date
Project					
B6386 Westgate, Southwell - Crossing					
Project No. TP2630040					
Drawing Title					
Proposed Zebra Crossing and Alterations to Existing Parking Restrictions					
Status Code	Drawing Suitability			Revision	
S2	SUITABLE FOR INFORMATION			P03	
Scale (@A3)	Drawn		Date		
1:250	HT		16/04/2026		
	Ch'kd		Date		
	JB		04/06/2026		
	Auth		Date		
	TM		29/07/2026		
Project Originator Volume Location Type Role Number					
TP2630040-VIA-HGN-WG-DR-CH-00001					
in partnership with www.viaem.co.uk Tel 0115 804 2100 Bilthorpe Depot, Bilthorpe Business Park, Bilthorpe, Nottinghamshire, NG22 8ST					
© Via East Midlands Limited, Registered in England no.09903246					