


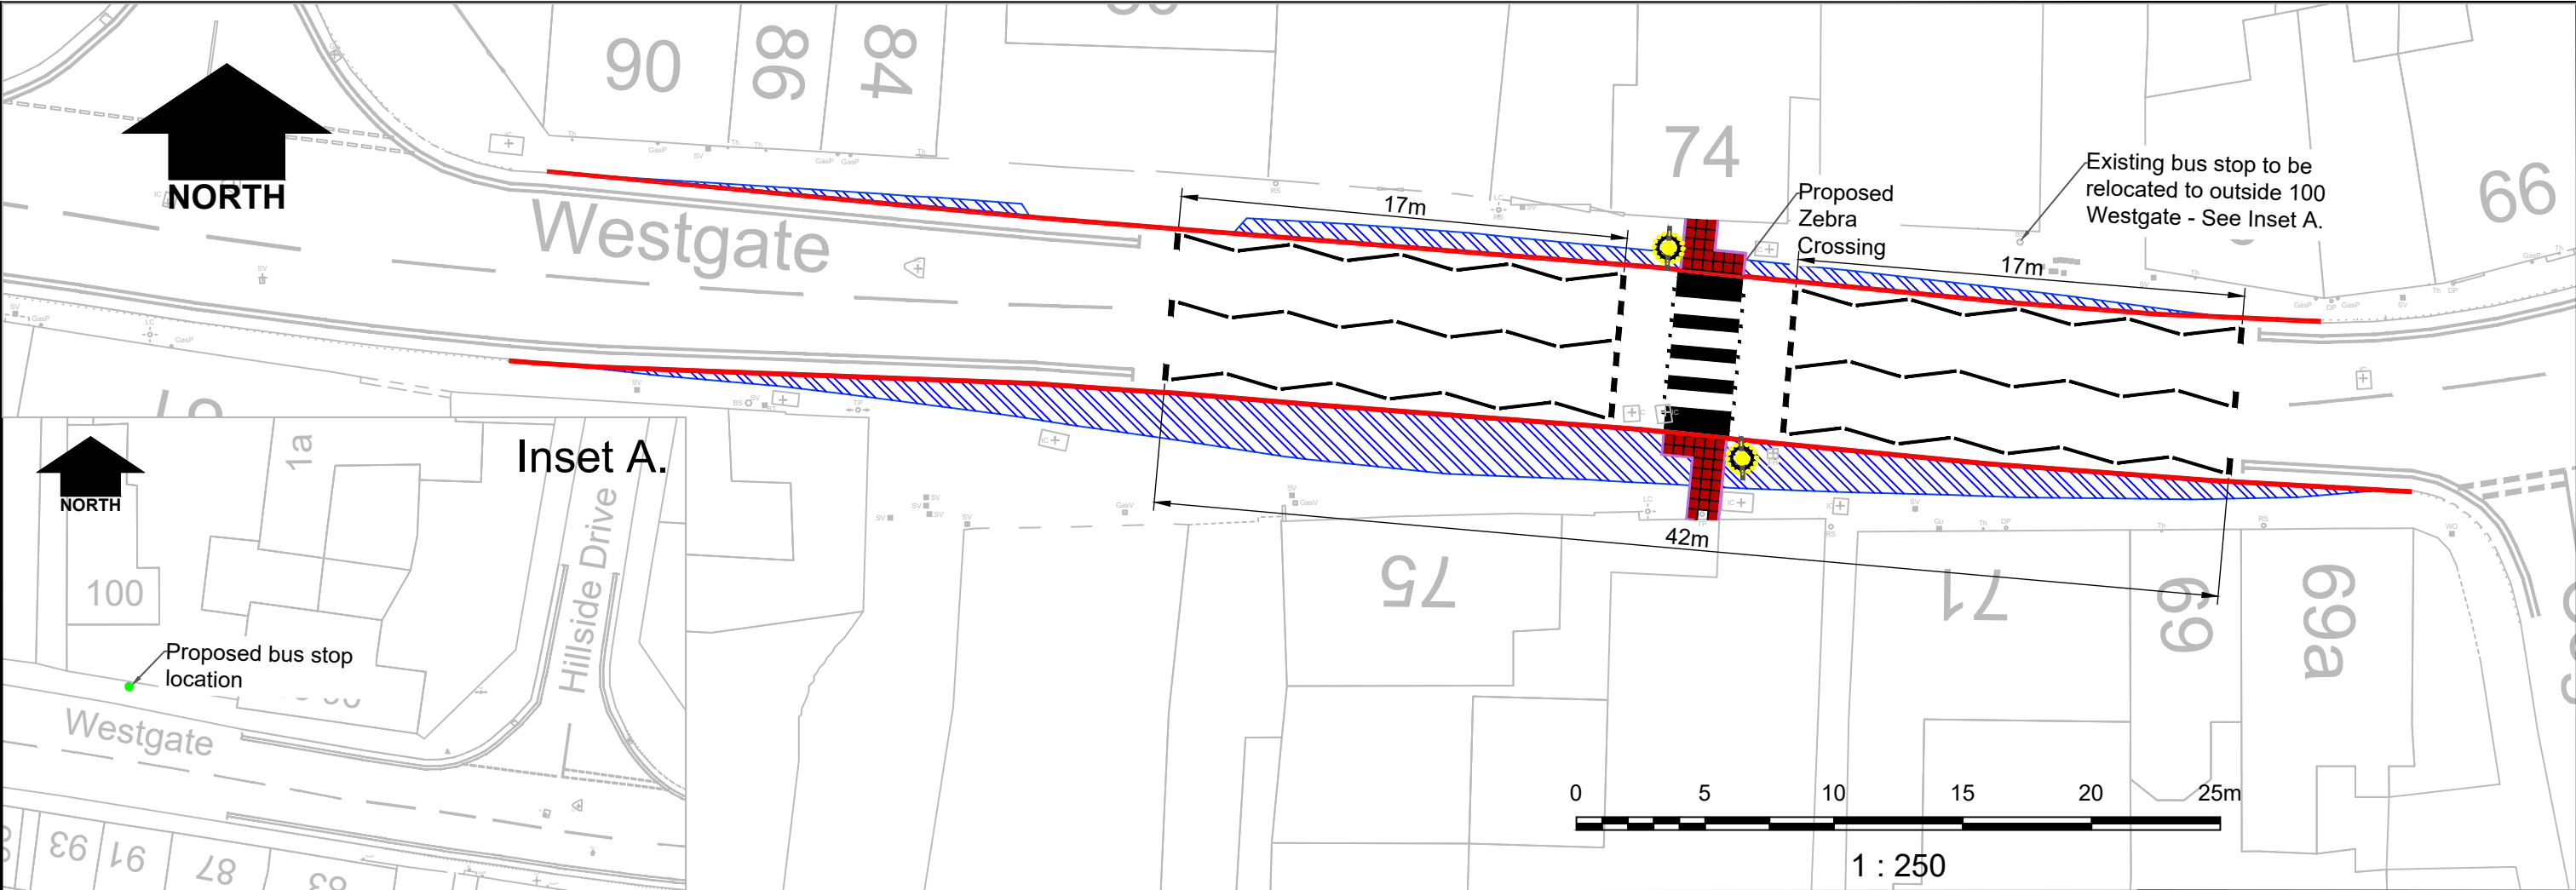


Notes

- 1. This drawing is a general arrangement drawing and shall not be used for construction purposes. Refer to series specific contract drawings for construction information.
- 2. Responsibility for errors made by others in scaling from this drawing is not accepted. All construction information should be derived solely from the figured dimensions or other provided setting out information.
- 3. All dimensions are given in metres unless otherwise stated.

Key

- Existing arrangement.
- Proposed new precast concrete kerbs.
- Proposed new precast concrete edgings.
- Proposed red tactile paving.
- Proposed footway construction.
- Proposed belisha beacon.
- Proposed bus stop pole.

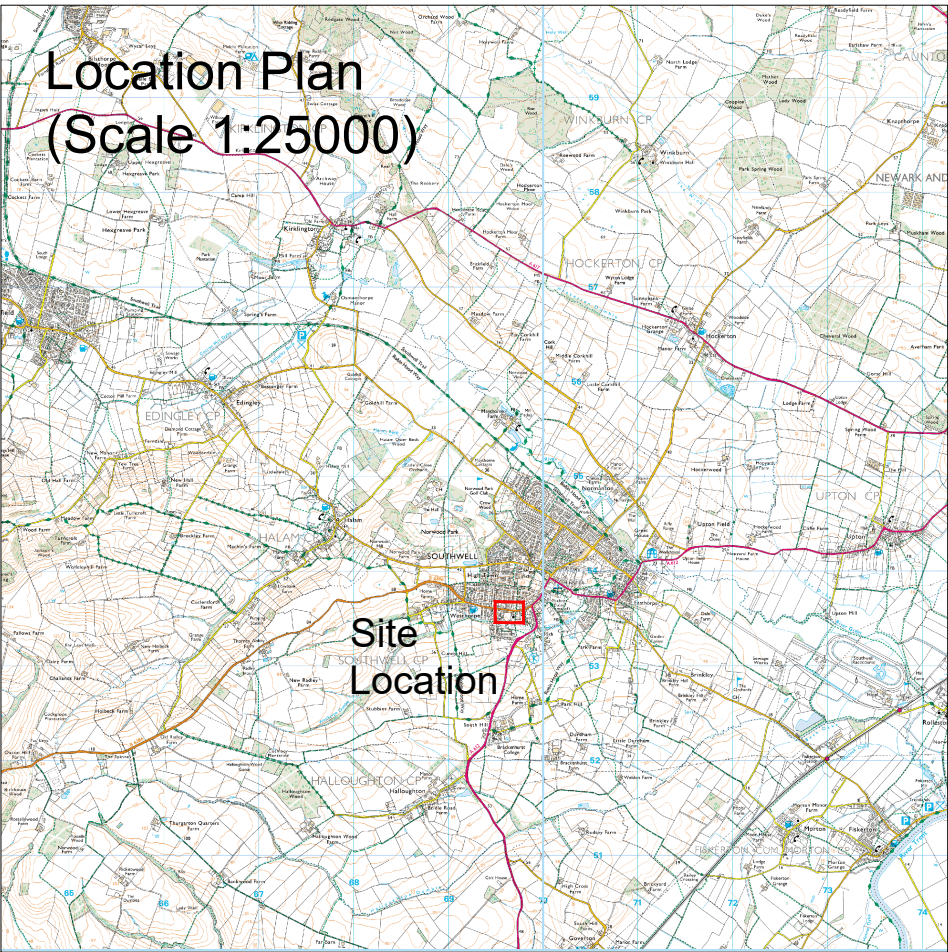

2	Added bus stop relocation plan			HT	SF	TM	22/09/2026
Rev	Description			Drawn	Ch'kd	Auth	Date
Project							
B6386 Westgate, Southwell - Crossing							
Project No.							
TP2630040							
Drawing Title							
Consultation Plan							
Status Code				Drawing Suitability		Revision	
S2		SUITABLE FOR INFORMATION				P02	
Scale (@A3)			Drawn		Date		
1:250			HT		16/04/2026		
			Ch'kd		Date		
			JB		04/06/2026		
			Auth		Date		
			TM		29/07/2026		
Project Originator Volume Location Type Role Number							
TP2630040-VIA-HGN-WG-DR-CH-00001							
 in partnership with  Nottinghamshire County Council www.viaem.co.uk Tel 0115 804 2100 Bilsthorpe Depot, Bilsthorpe Business Park, Bilsthorpe, Nottinghamshire, NG22 8ST							
© Via East Midlands Limited, Registered in England no.09903246							