


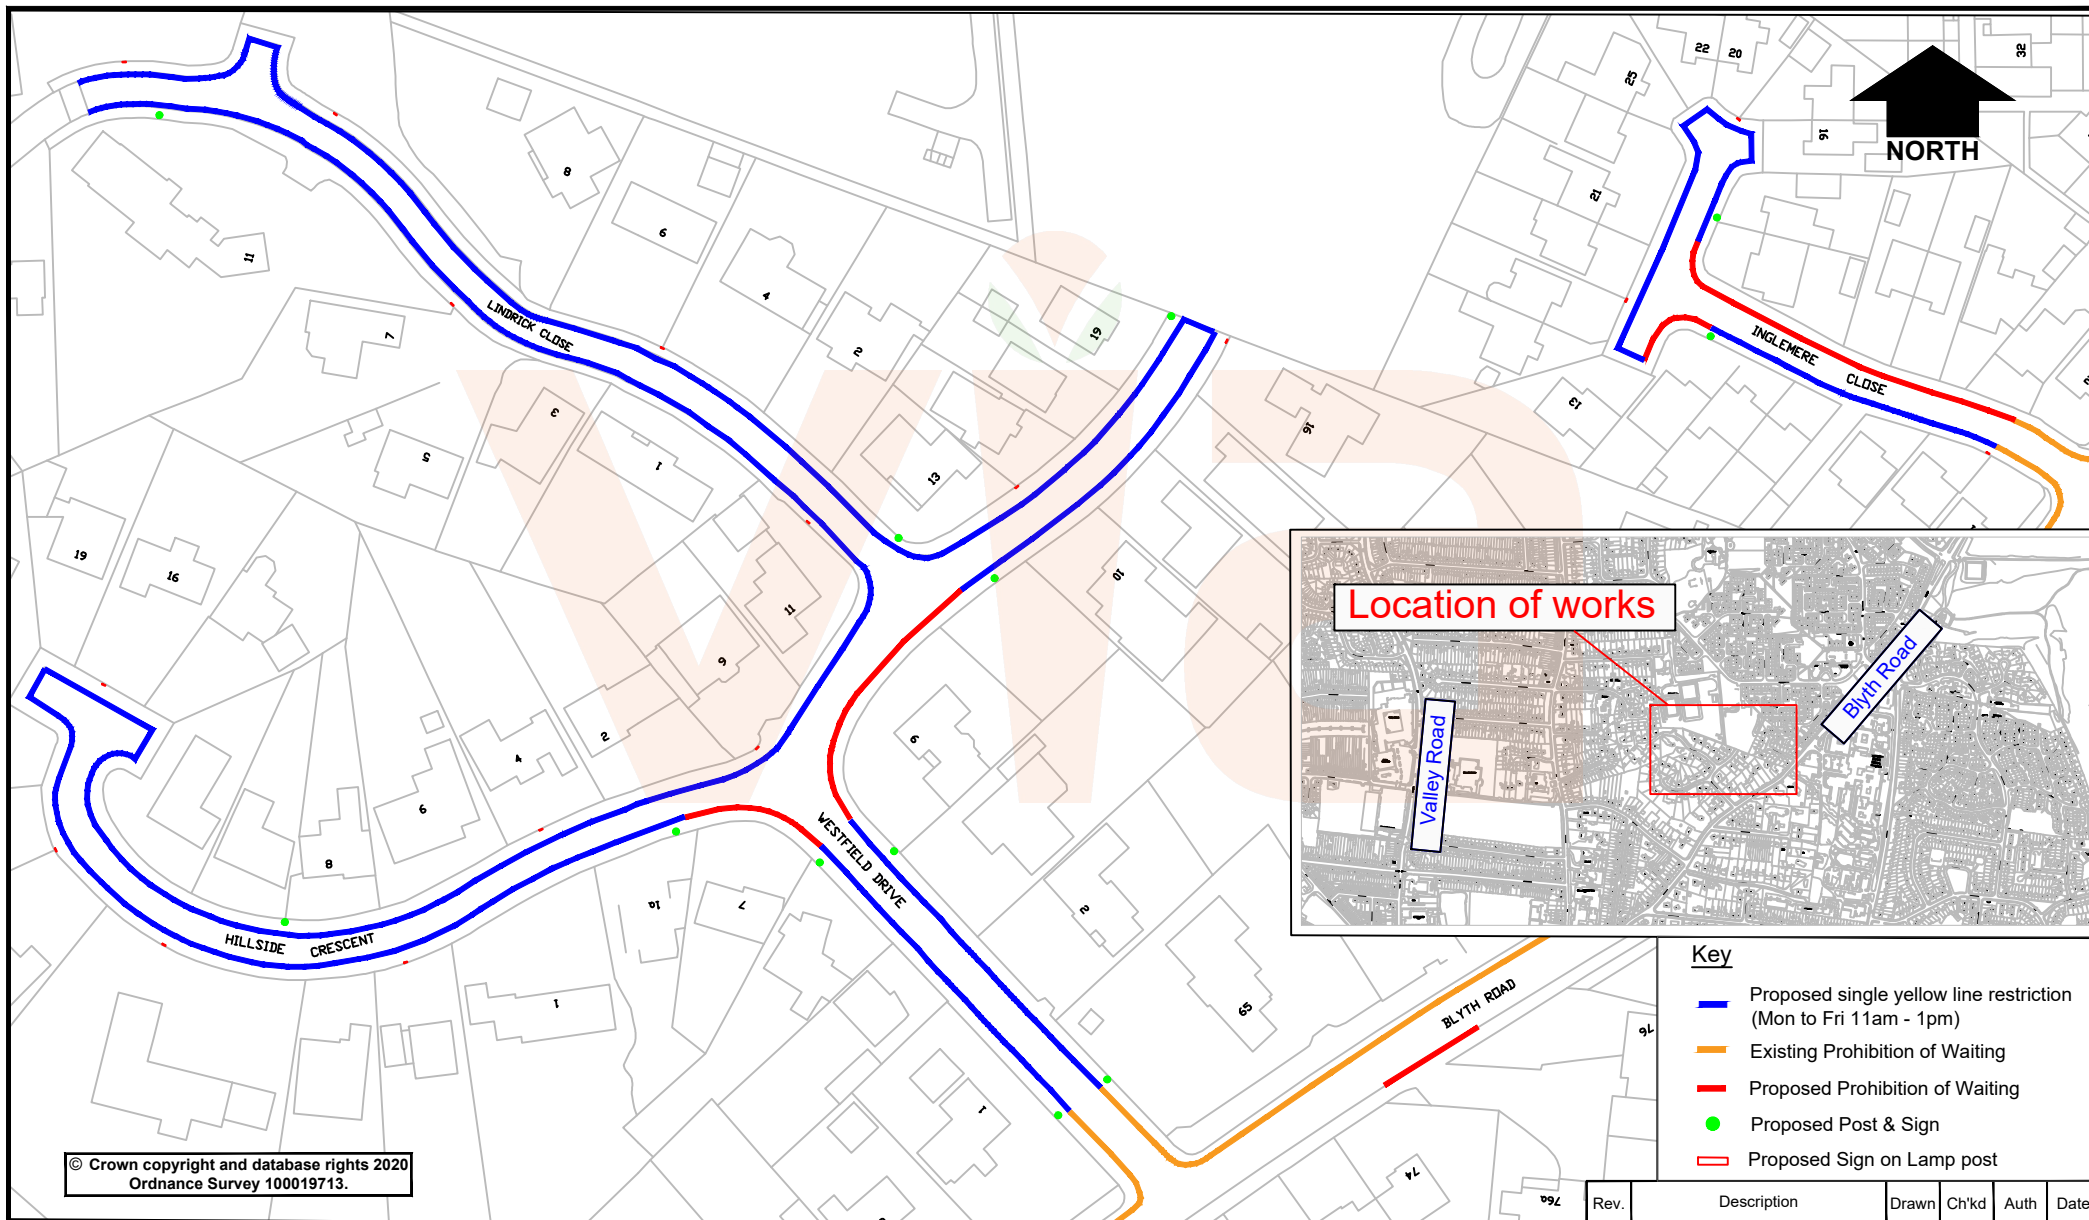

© Crown copyright and database rights 2020
Ordnance Survey 100019713.

- Key**
- Proposed single yellow line restriction (Mon to Fri 11am - 1pm)
 - Existing Prohibition of Waiting
 - Proposed Prohibition of Waiting
 - Proposed Post & Sign
 - Proposed Sign on Lamp post

in partnership with

Nottinghamshire County Council

www.viaem.co.uk Tel 0115 804 2100
Bilthorpe Depot, Bilthorpe Business Park, Bilthorpe,
Nottinghamshire, NG22 8ST

Project		Bassetlaw Hospital Area		Drawn	GC	Date	Feb '20
Status	Advert	Project No.	HW30588	Ch'kd	JB	Date	Feb '20
Drawing Title	Hillside Cr, Lindrick Cl, Blyth Rd & Inglemere Cl			Auth	HN	Traced	
Drawing No.	H/GC/3346/02			Rev.	0	Scale	NTS