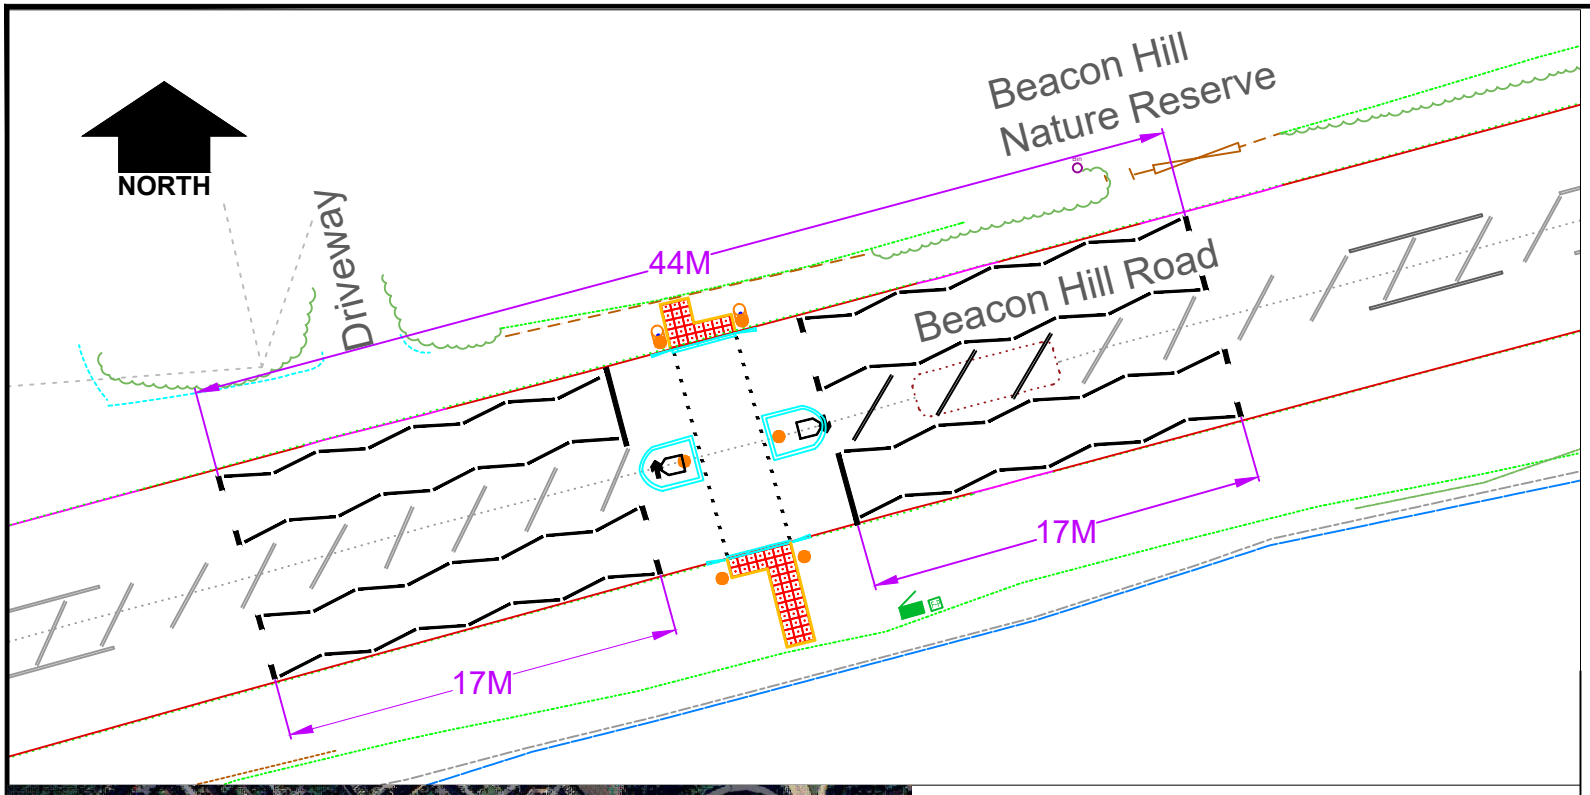

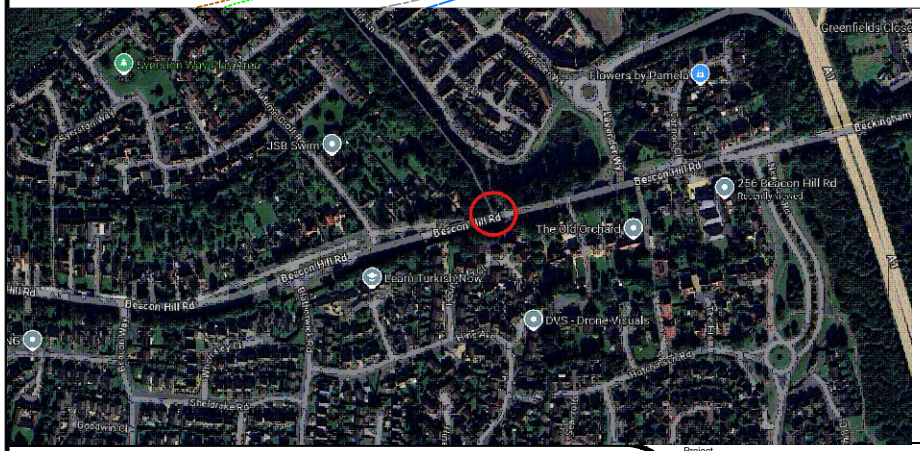

KEY:

- Traffic Signal Poles
- Dimension Lines
- New Zig Zags
- Tactile Paving
- Traffic signal controller & Electric supply

NOTES:

1. All measurements are given in meters unless stated otherwise
2. Do not scale from this drawing
3. This drawing is to be read in conjunction with all other relevant drawings, details and specifications
4. The crossing will incorporate a controlled area, indicated by zig-zag markings along the carriageway where parking, stopping and loading will be prohibited.

Rev.	Description	Drawn	Ch'kd	Auth	Date
A	Crossing relocated	D.P	R.D	R.D	12/03/26

www.viaem.co.uk Tel 0115 804 2100
Bilsthorpe Depot, Bilsthorpe Business Park,
Bilsthorpe, Nottinghamshire, NG22 8ST

© Via East Midlands Limited,Registered in England no.09903246

Project	Beacon Hill Road, Newark	Drawn D.P	Date 26/02/26
Status Advert / Project No.	TP2450497	Ch'kd R.D	Date 26/02/26
Drawing Title	Puffin Consultation Plan	Auth	Traced
Drawing No.	TP2450497/TS103	Rev. A	Scale NTS

A4

Apr 02,2026 - 10:02am C:\Users\DP300\DC\ACCDocs\ViaEM\TP2450497 Beacon Hill Road - Newark\Project Files\TP2450497 Beacon Hill Road Newark feasibility\B Design Phase\B03 Drawings\Beacon hill road Detailed Design Option 2.dwg