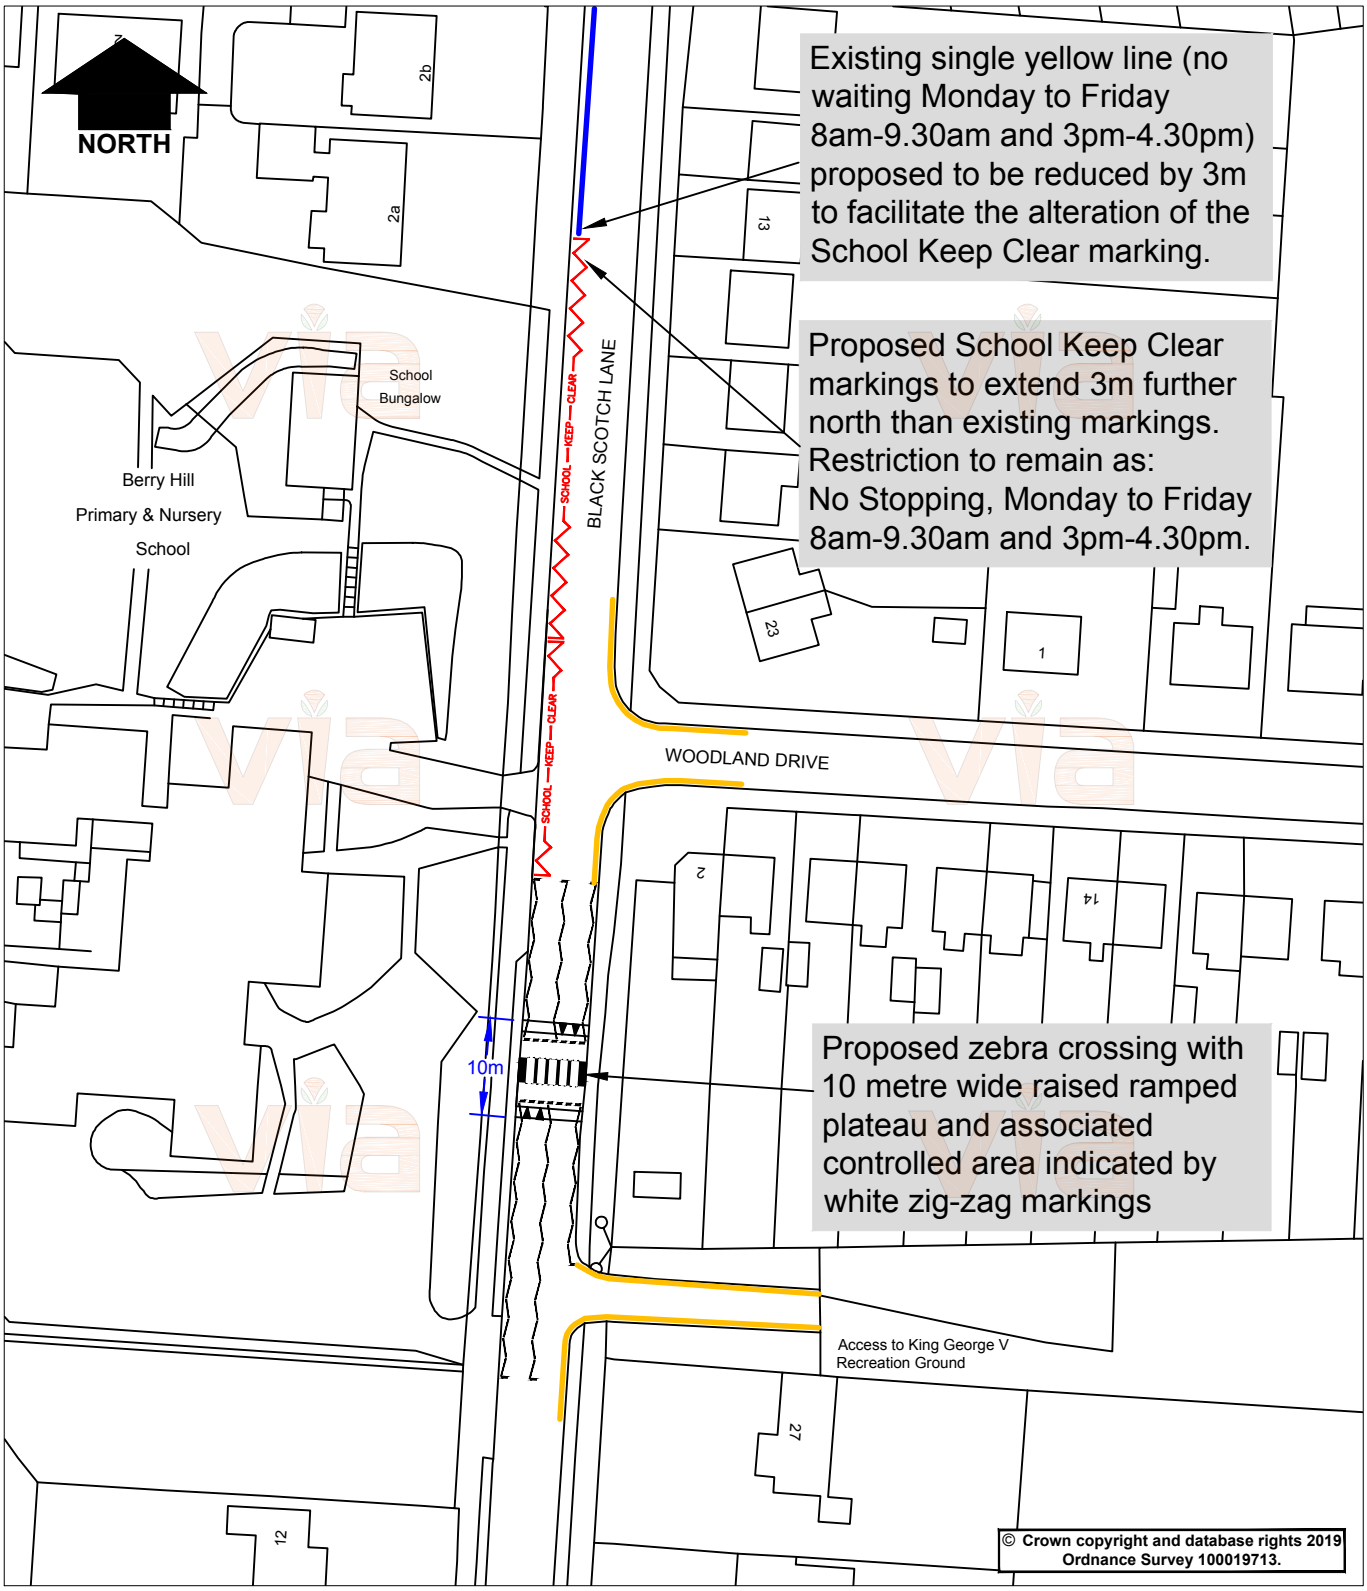

in partnership with

Nottinghamshire County Council

www.viaem.co.uk Tel 0115 804 2100
Bilsthorpe Depot, Bilsthorpe Business Park, Bilsthorpe, Nottinghamshire, NG22 8ST

Project: Black Scotch Lane Mansfield		Drawn: JMR	Date: May '19
		Ch'kd: HN	Date: May '19
Status: Advert	Project No.: TRO 2224 HW30087	Auth: HN	Traced:
Drawing Title: Proposed Humped Zebra Crossing			Scale: NTS
Drawing No.: H/JMR/3104/01			Rev.: 0

May 15,2019 - 1:42pm I:\Highways\Design and Construction\Roads and Highways\Projects19-20\30000\30087 Black Scotch Ln Mansfield\Improvements\CAD\Black Scotch Lane Zebra.dwg

© Via East Midlands Limited,Registered in England no.09903246

A4