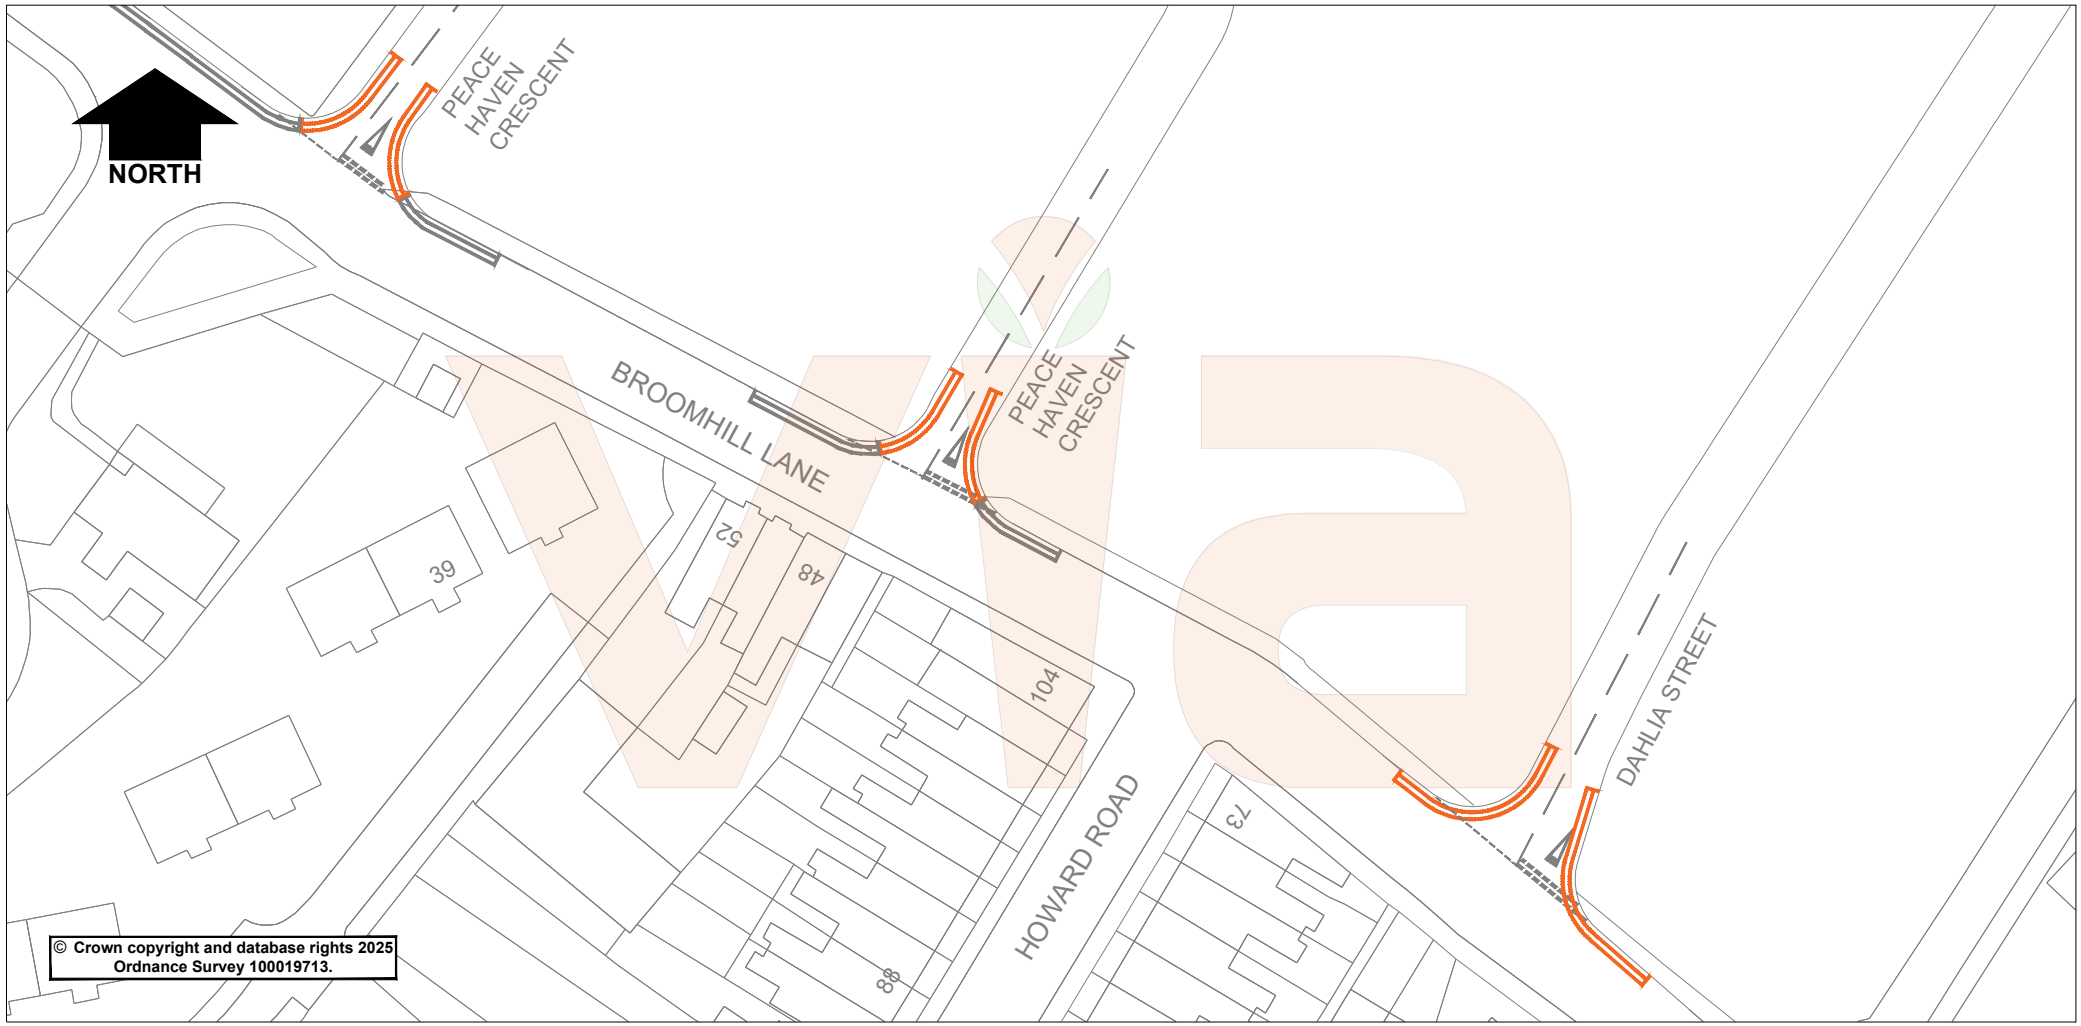

Key: Proposed Double Yellow Lines (No waiting at Any Time) — Existing Double Yellow Lines (No waiting at Any Time)

Rev.	Description	Drawn	Ch'kd	Auth	Date

in partnership with Nottinghamshire County Council

www.viaem.co.uk Tel 0115 804 2100
Bilsthorpe Depot, Bilsthorpe Business Park, Bilsthorpe, Nottinghamshire, NG22 8ST

Project: Broomhill Lane Area, Mansfield		Drawn: JLB	Date: Sept 25
Status: Advert	Project No.: TRO 2290	Ch'kd: MN	Date: Sept 25
Drawing Title: Proposed Double Yellow Lines		Auth: MN	Traced:
Drawing No.: H/JLB/5171/01		Rev.: 0	Scale: NTS

© Via East Midlands Limited,Registered in England no.09903246

A4

Sep 19,2025 - 11:06am C:\Users\JB1193\DC\ACCDocs\ViaEM\TP2560087 Centenary Road, Mansfield\Project Files\B Design Phase\B03 Drawings\Centenary Road, Broomhill - Draft Plan.dwg