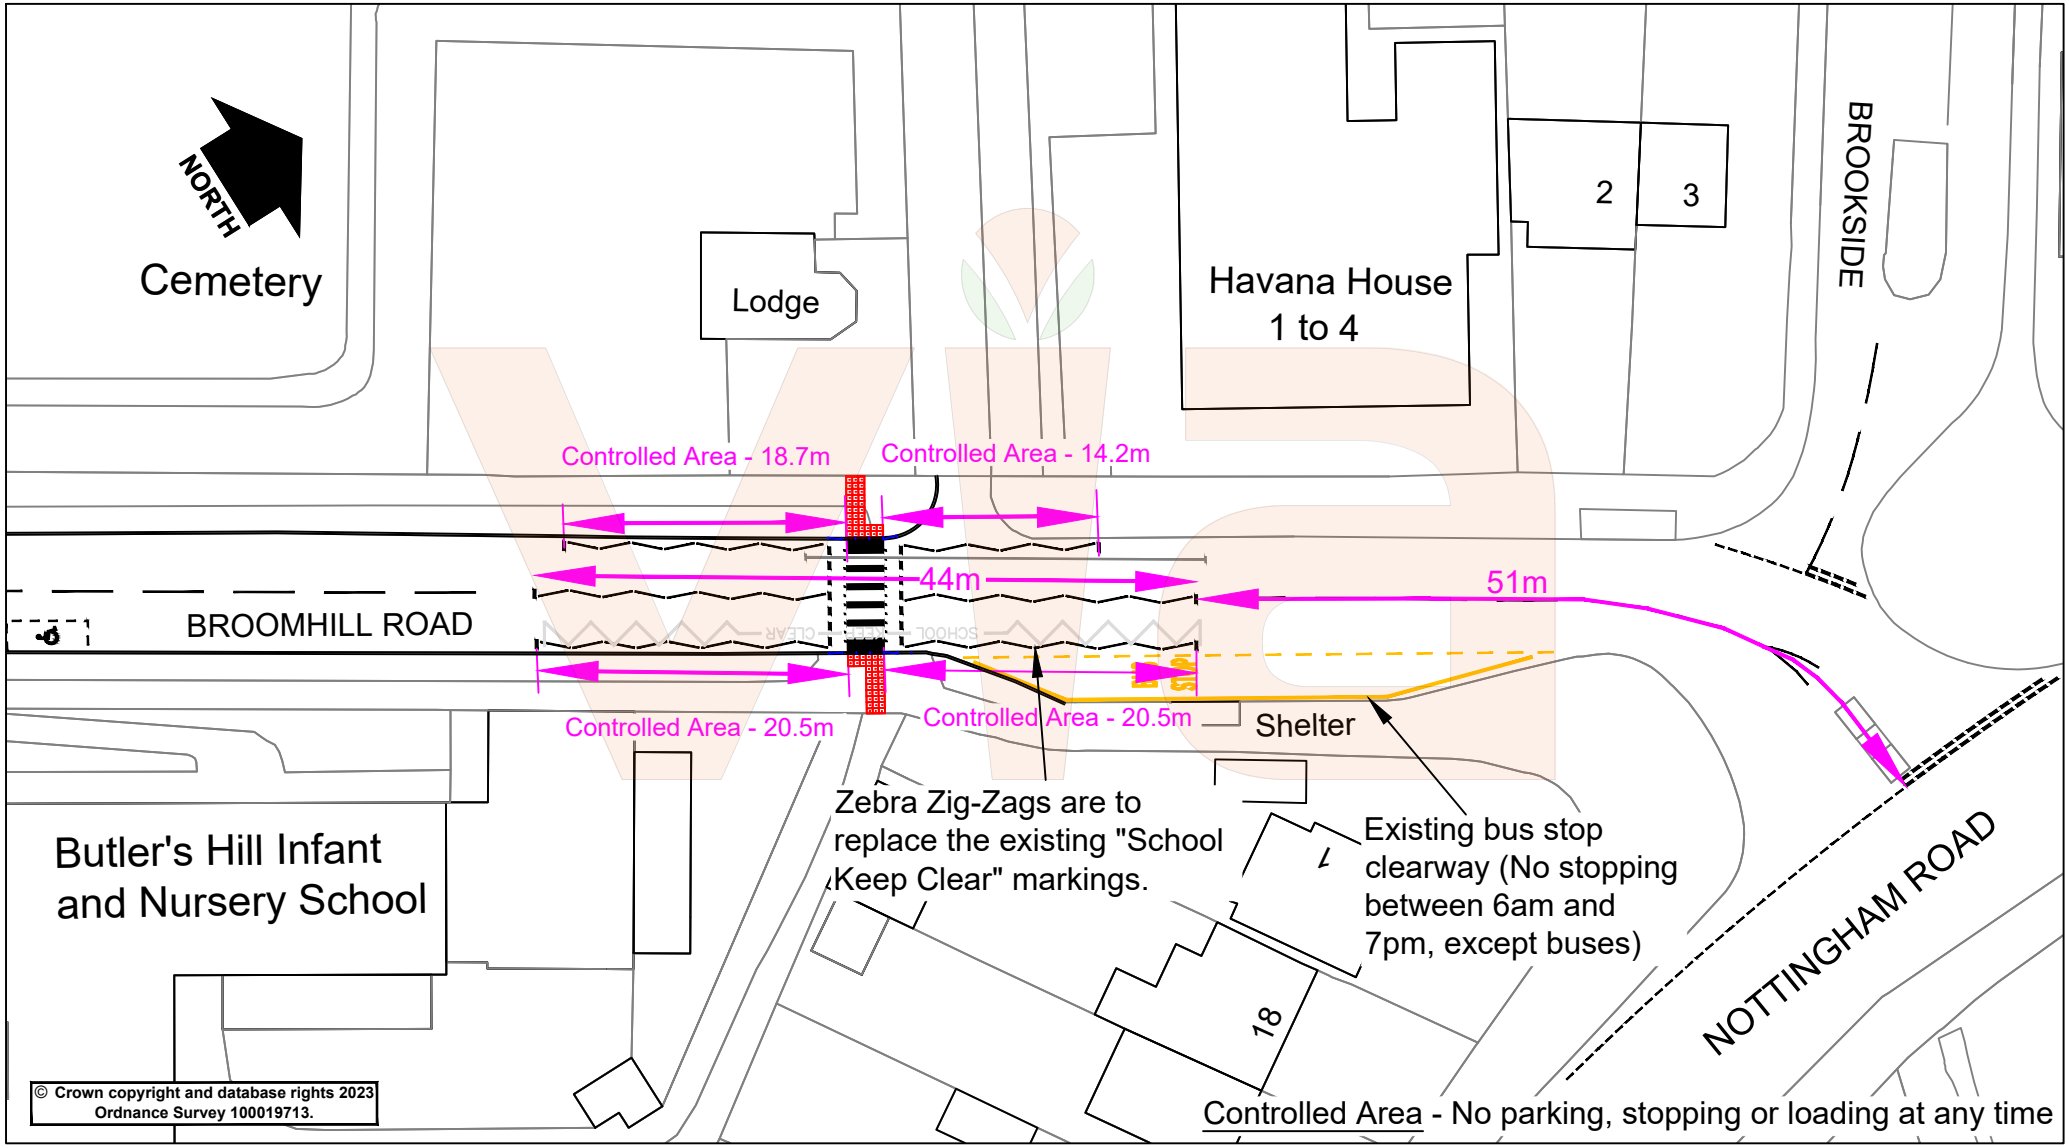

© Crown copyright and database rights 2023 Ordnance Survey 100019713.

Rev.	Description	Drawn	Ch'kd	Auth	Date

via
in partnership with
Nottinghamshire County Council
www.viaem.co.uk Tel 0115 804 2100
Bilsthorpe Depot, Bilsthorpe Business Park, Bilsthorpe, Nottinghamshire, NG22 8ST

© Via East Midlands Limited,Registered in England no.09903246

Project: Brookhill Road, Hucknall		Drawn: J.A.B.	Date: Feb.23
Status	Project No.: TP2250863	Ch'kd: M.N.	Date: Feb.23
Drawing Title: Proposed Zebra Crossing Plan		Auth	Traced
Drawing No.: H/JAB/4236/01		Rev.	Scale: 1:500 @A4

A4

Feb 20,2023 - 1:58pm \\Highways\One Programme\2022-23\2022-23\TP2250 863 Broomhill Road Hucknall\B Design Phase\B03 Drawings\Broomhill Rd Zebra Hucknall PLAN.dwg