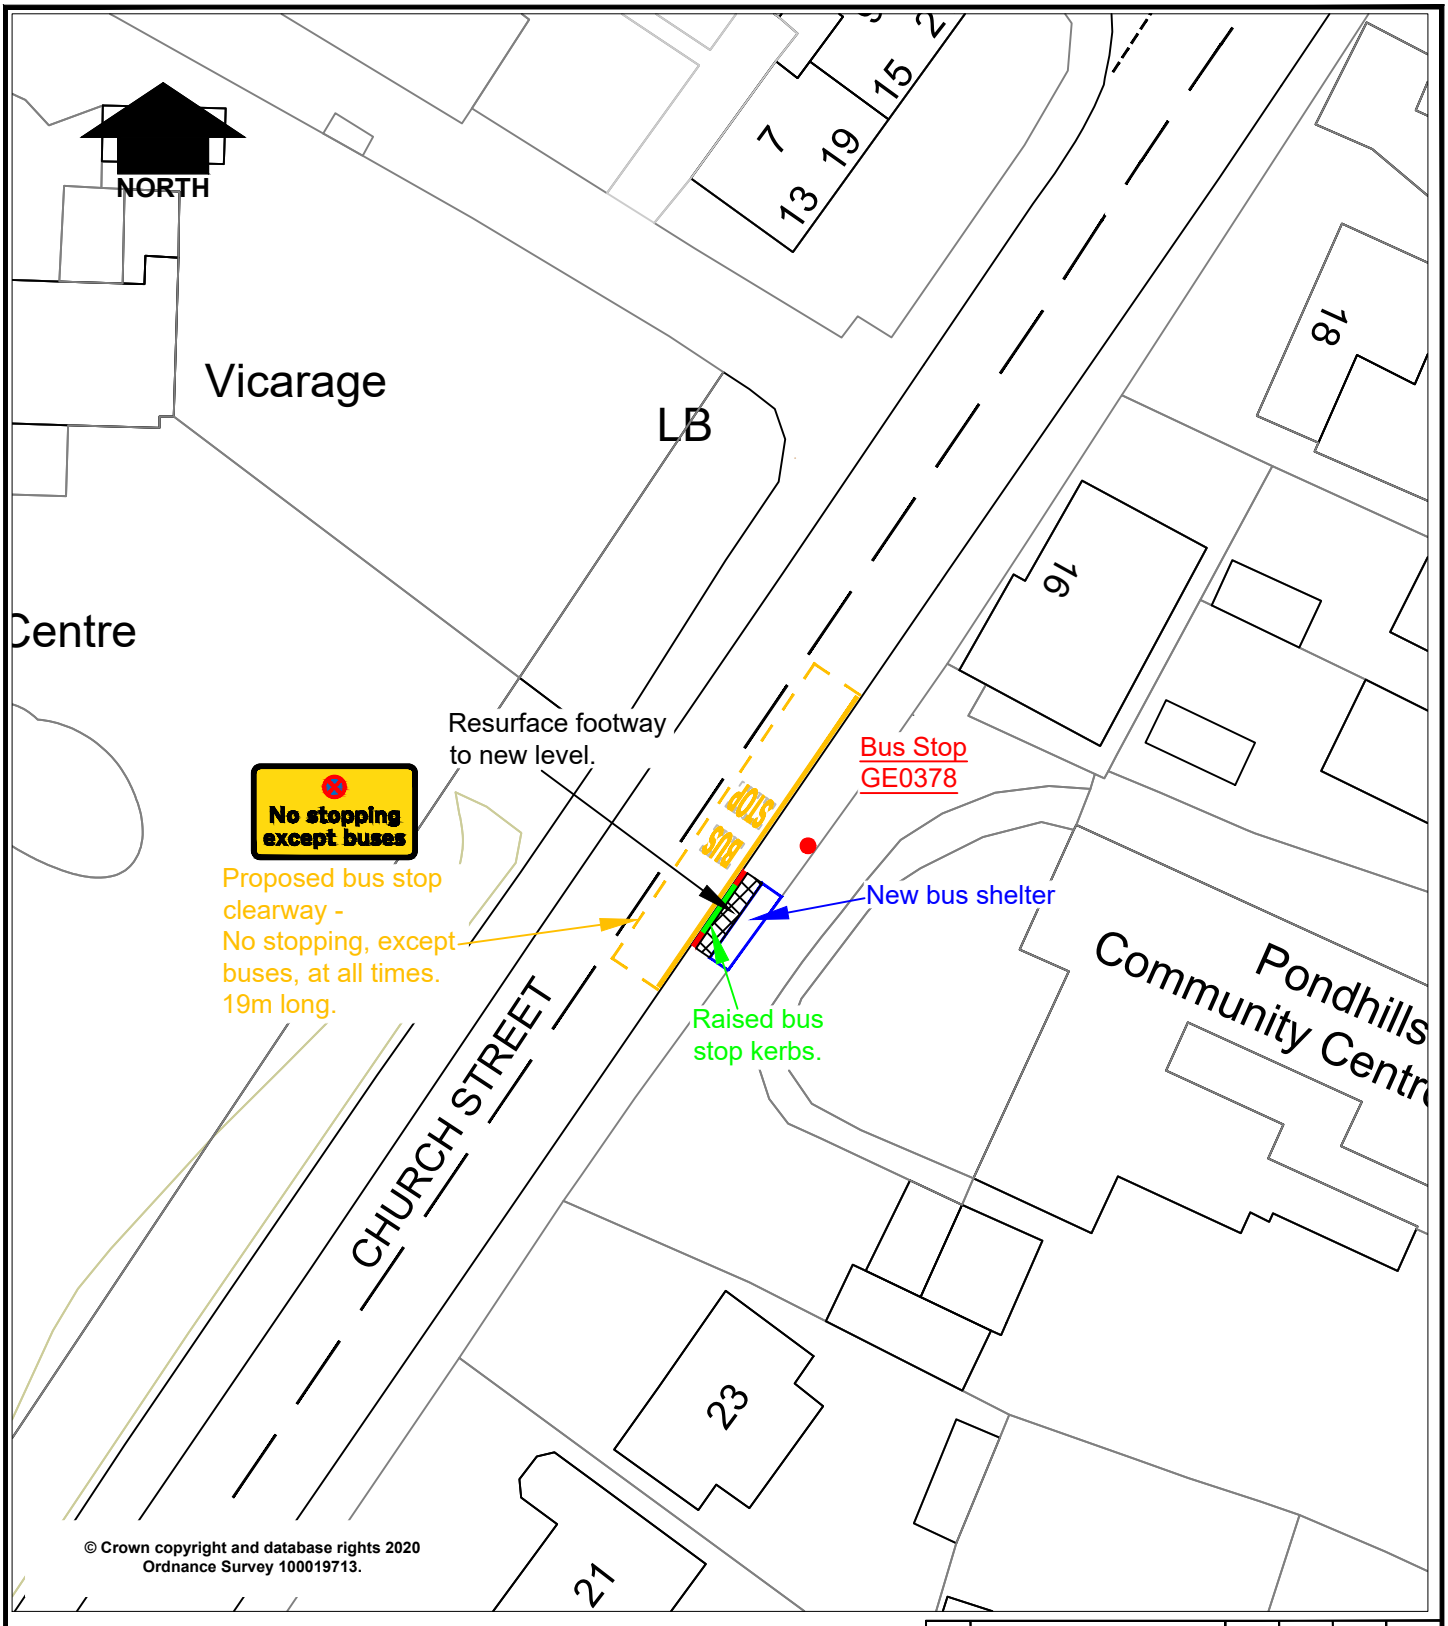

Rev.	Description	Drawn	Ch'kd	Auth	Date

via

in partnership with

Nottinghamshire County Council

www.viaem.co.uk Tel 0115 804 2100
Bilsthorpe Depot, Bilsthorpe Business Park, Bilsthorpe,
Nottinghamshire, NG22 8ST

Project: Church Street, Arnold
Bus Stop GE0378

Drawn: J.A.B. — Date: July 20

Ch'kd: H.N. — Date: July 20

Status:

Project No.: TP2050457

Auth:

Traced:

Drawing Title: Proposed Bus Stop Clearway Plan

Scale: 1:250 @A4

Drawing No.: H/JAB/3501/03

Rev.:

© Via East Midlands Limited,Registered in England no.09903246

A4

Jul 09,2020 - 2:16pm I:\Highways\Design and Construction\Roads and Highways\Projects\20-21\TP2050xxx\TP2050457 Calverton Road Arnold Bus Imps\Improvements\CAD\Calverton Rd Arnold Bus Imps PLAN.dwg