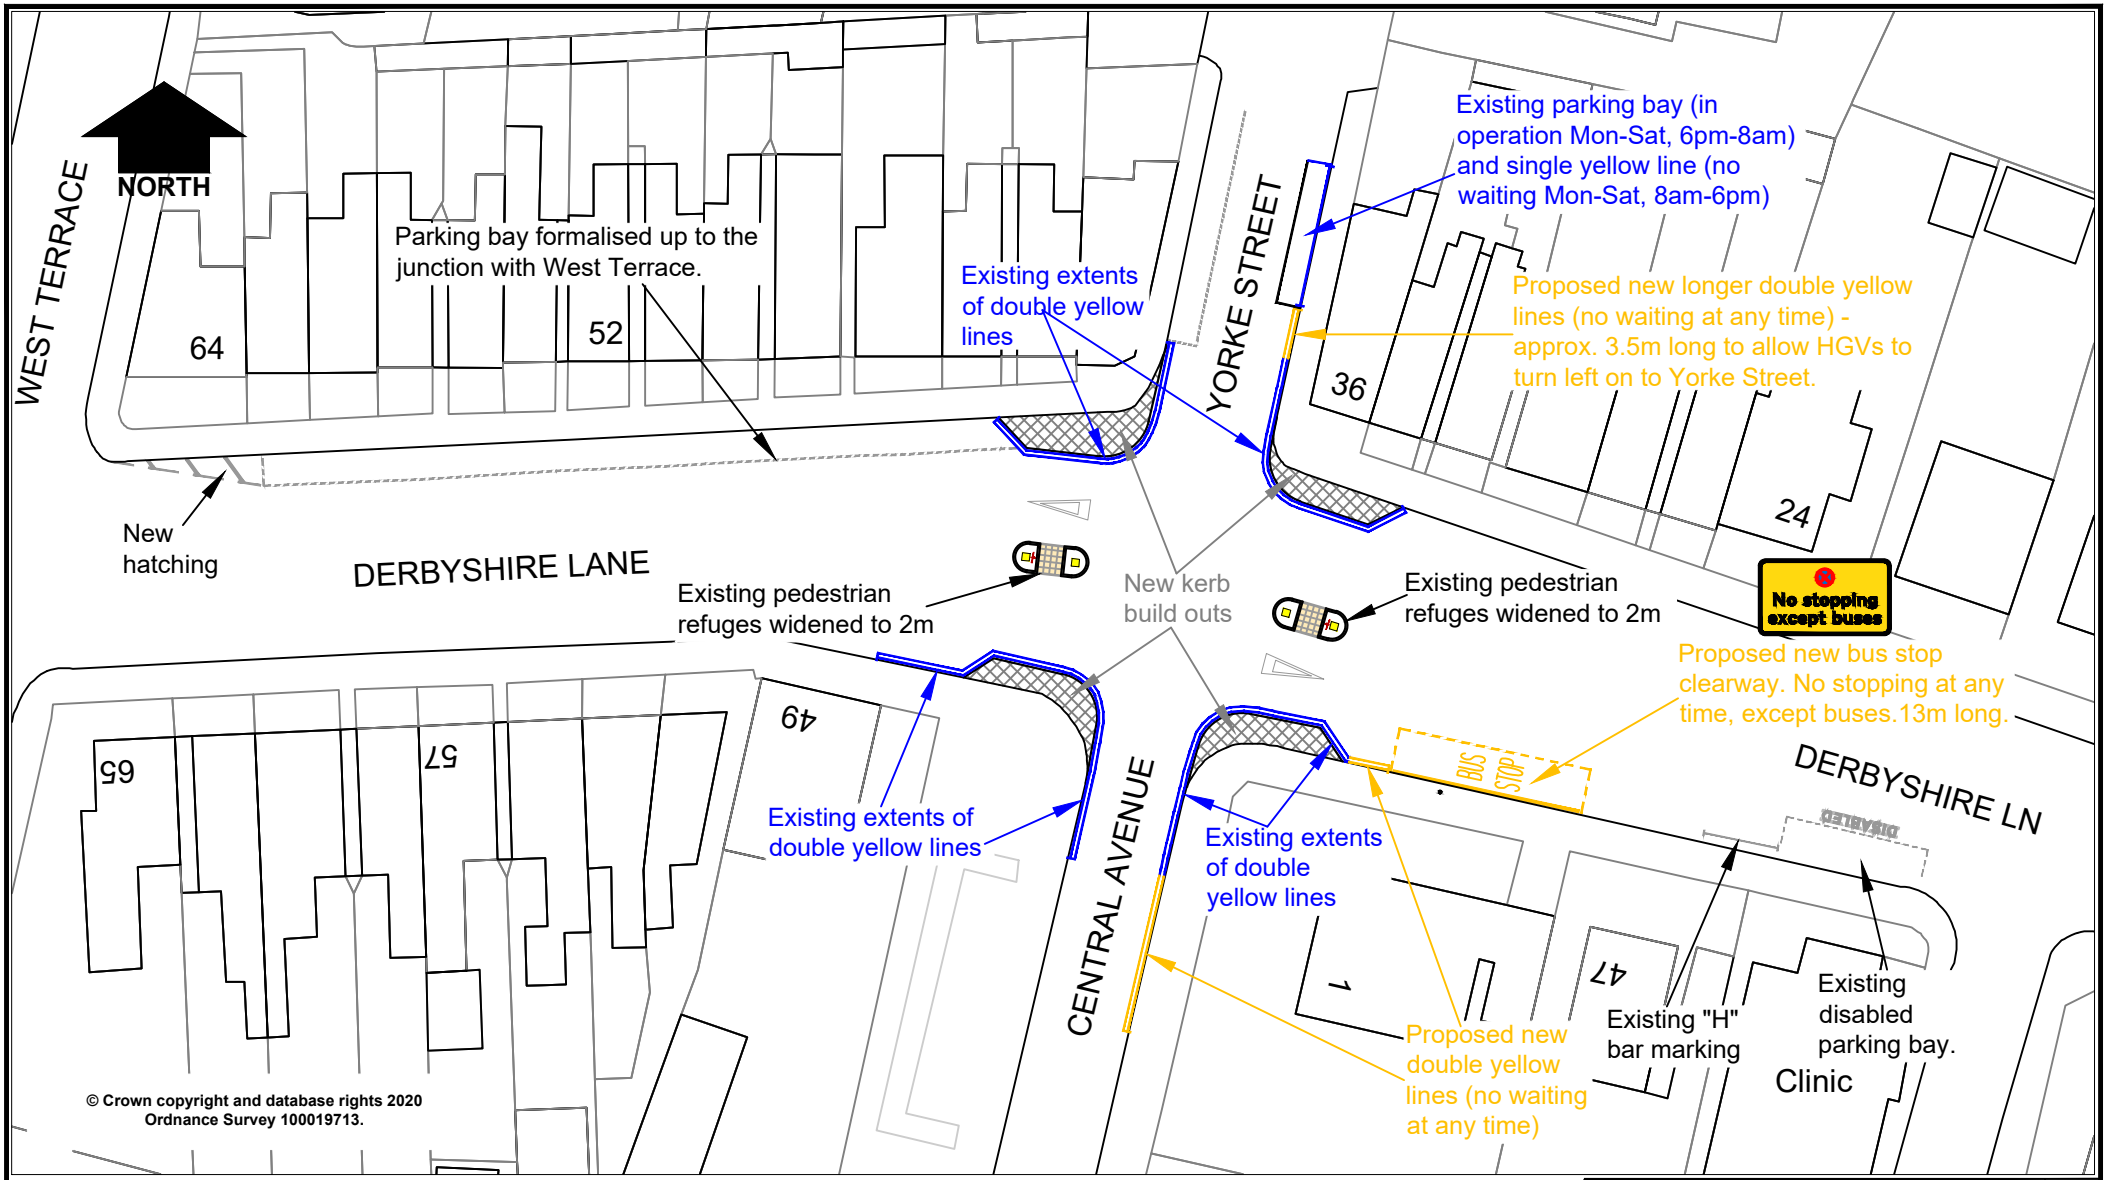

Rev.	Description	Drawn	Ch'kd	Auth	Date

in partnership with Nottinghamshire County Council

www.viaem.co.uk Tel 0115 804 2100
Bilsthorpe Depot, Bilsthorpe Business Park, Bilsthorpe, Nottinghamshire, NG22 8ST

Project: Junction of Derbyshire Ln/Central Ave/Yorke St, Hucknall

Drawn: J.A.B. Date: Sep.20

Status: Project No.: Ch'kd: H.N. Date: Sep.20

Drawing Title: Proposed Waiting Restrictions & Bus Stop Clearway

Auth: Traced:

Drawing No.: H/JAB/3529/01 Rev.: Scale: 1:500 @A4

© Via East Midlands Limited,Registered in England no.09903246

A4

Oct 12,2020 - 1:57pm I:\Highways\Design and Construction\Roads and Highways\Projects\20-21\TP2050xx\TP2050161 Derbyshire Lane Yorke Street Central Avenue Hucknall build outs\Improvements\CAD\TP2050161-04 Consultation plan.dwg