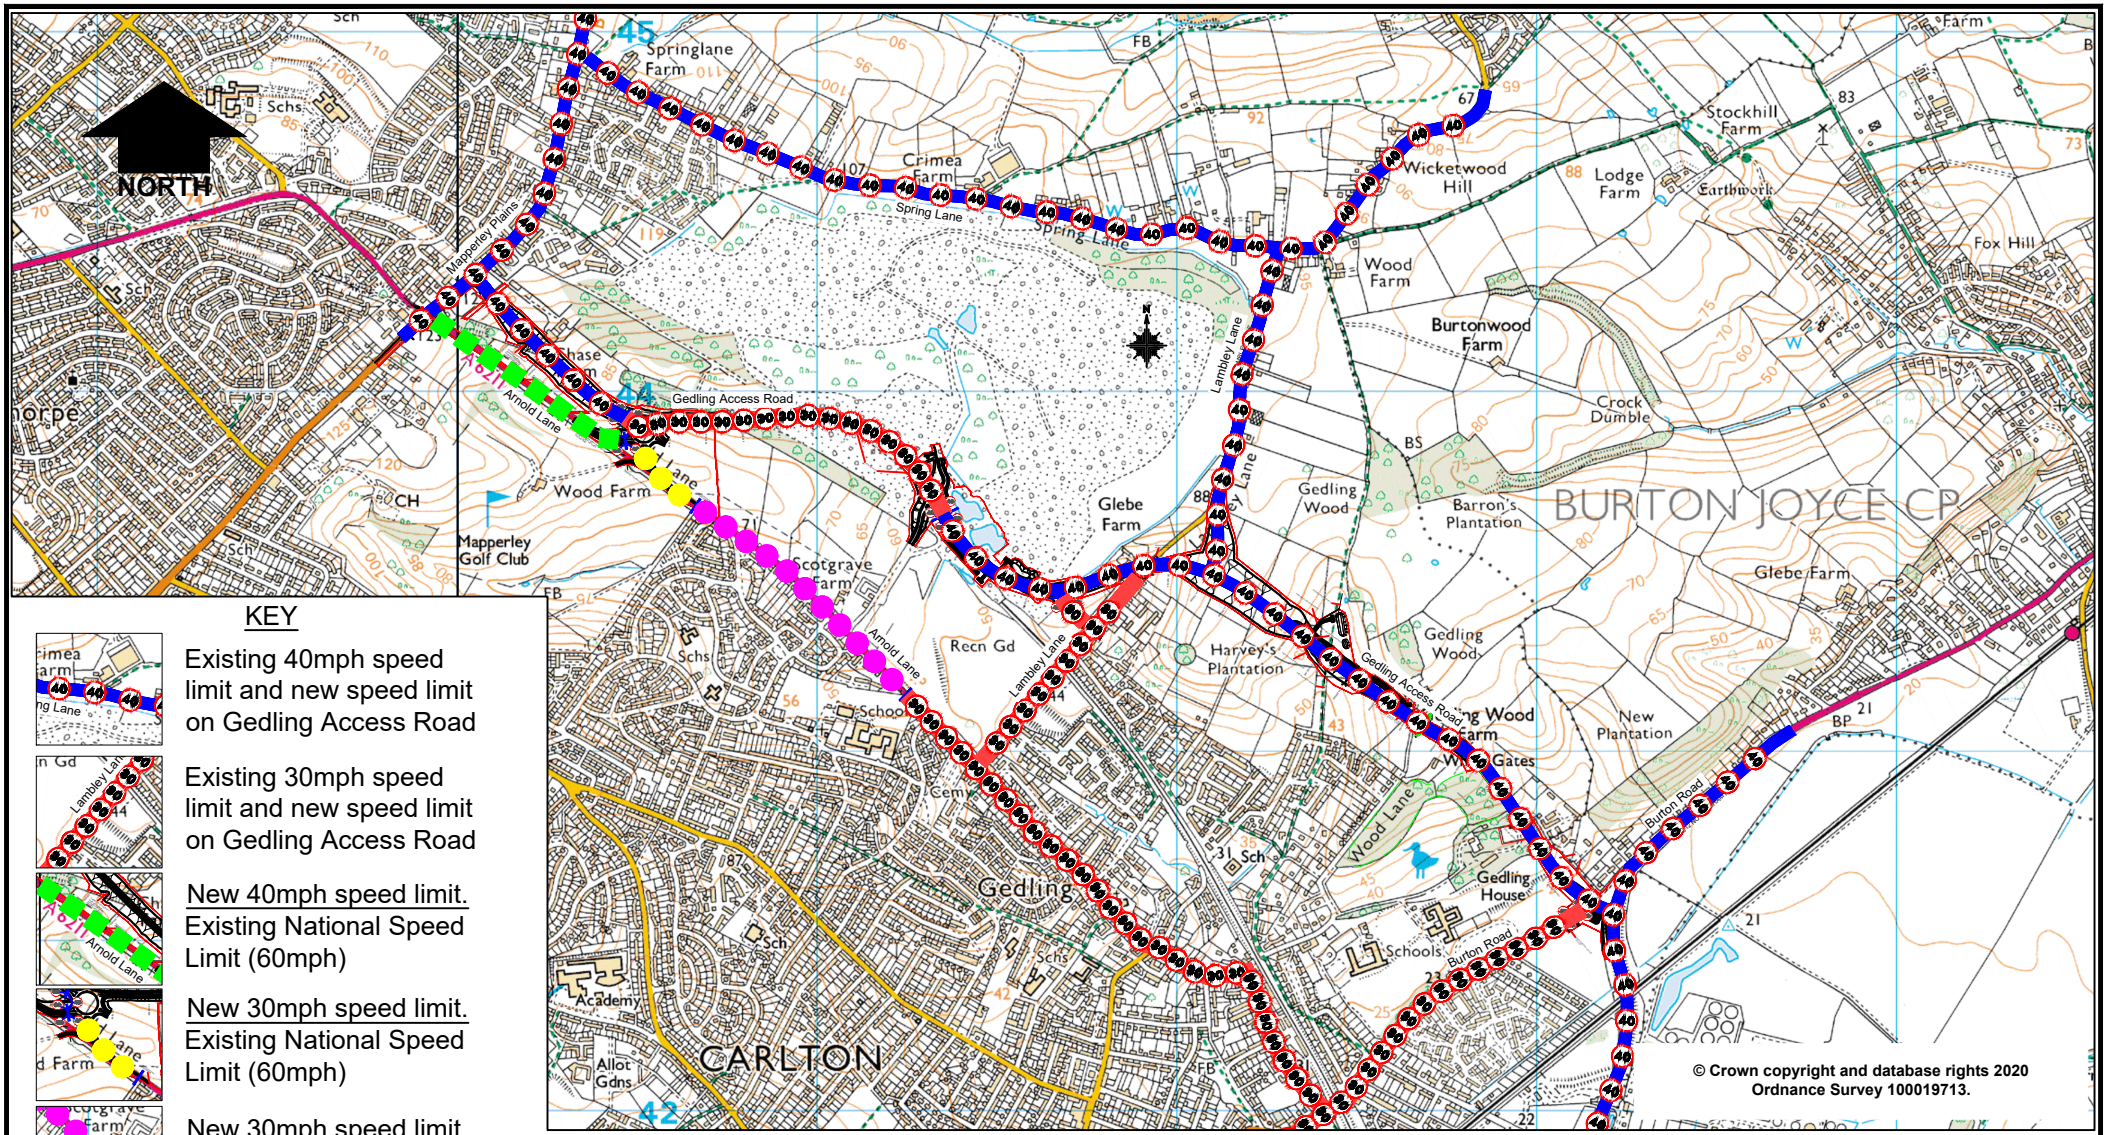

KEY

Existing 40mph speed limit and new speed limit on Gedling Access Road

Existing 30mph speed limit and new speed limit on Gedling Access Road

New 40mph speed limit.
Existing National Speed Limit (60mph)

New 30mph speed limit.
Existing National Speed Limit (60mph)

New 30mph speed limit.
Existing 40mph speed limit

Rev.	Description	Drawn	Ch'kd	Auth	Date

via

in partnership with

Nottinghamshire County Council

www.viaem.co.uk Tel 0115 804 2100
Bilsthorpe Depot, Bilsthorpe Business Park, Bilsthorpe, Nottinghamshire, NG22 8ST

Project: Gedling Access Road and Arnold Lane, Gedling		Drawn: J.A.B.	Date: Mar.20
Status	Project No.: TRO 7223	Ch'kd: A.L.	Date: Mar.20
Drawing Title: Proposed 30 and 40mph Speed Limits		Auth	Traced
Drawing No.: HW00590/TRO/06		Rev.: 0	Scale: N.T.S.

© Via East Midlands Limited,Registered in England no.09903246

A4

Mar 11,2020 - 10:04am I:\Highways\Design and Construction\Roads and Highways\Projects15-16\Capital\P.A.GA.00001.01 Gedling Access Road\Improvements\TRO docs\New orders\Gedling Access Road - Speed Limit Plan.dwg