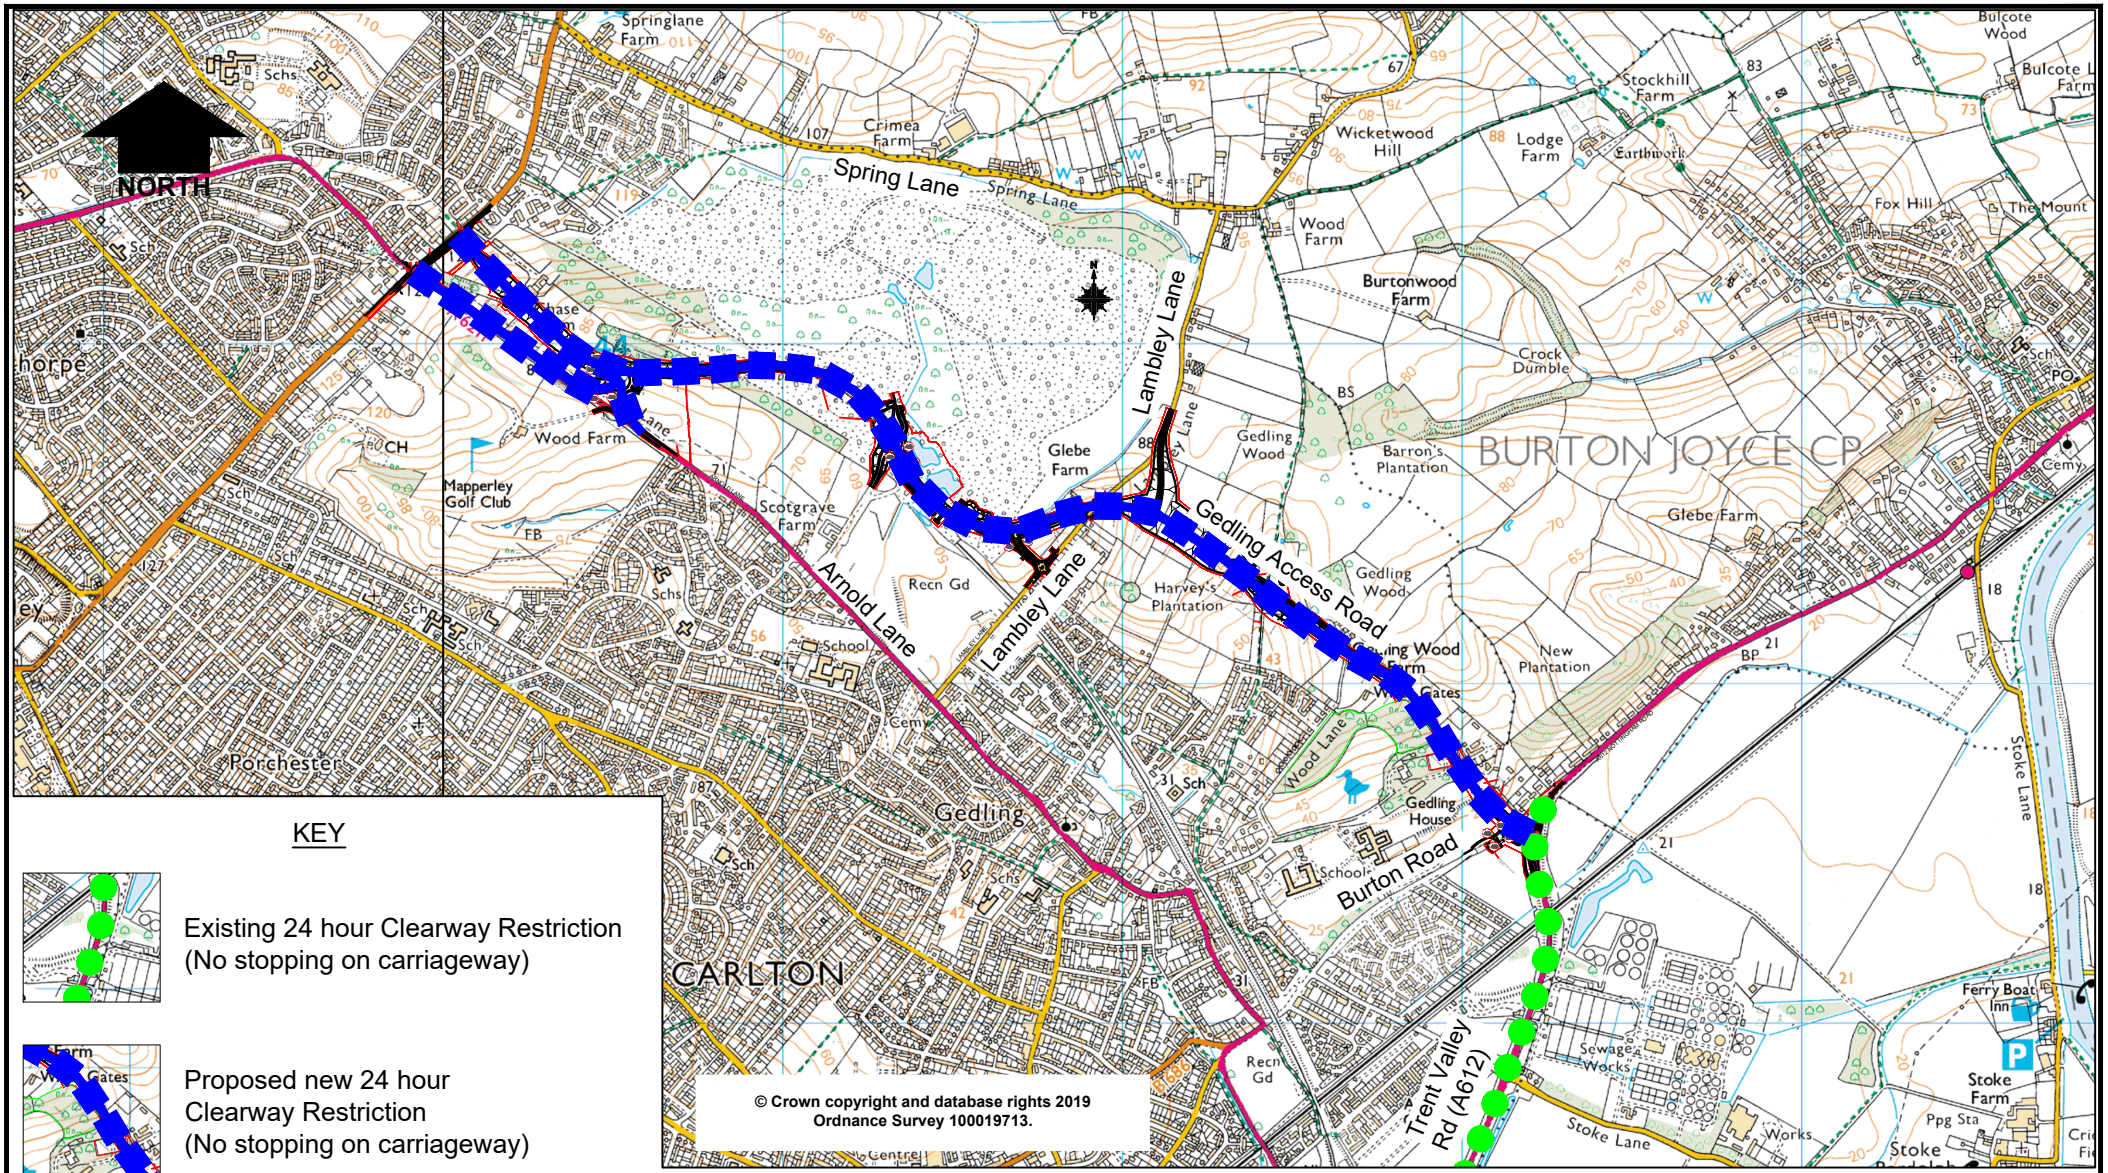

KEY

Existing 24 hour Clearway Restriction
(No stopping on carriageway)

Proposed new 24 hour
Clearway Restriction
(No stopping on carriageway)

Rev.	Description	Drawn	Ch'kd	Auth	Date

via

in partnership with

Nottinghamshire County Council

www.viaem.co.uk Tel 0115 804 2100

Bilsthorpe Depot, Bilsthorpe Business Park, Bilsthorpe, Nottinghamshire, NG22 8ST

Project: Gedling Access Road		Drawn: J.A.B.	Date: Dec.19
Status	Project No.: TRO 7220	Ch'kd: A.L.	Date: Dec.19
Drawing Title: Proposed 24 hour Clearway Restriction		Auth	Traced
Drawing No.: HW00590/TRO/03		Rev.	Scale: N.T.S.

© Via East Midlands Limited,Registered in England no.09903246

A4

Feb 19,2020 - 1:30pm I:\Highways\Design and Construction\Roads and Highways\Projects\15-16\Capital\P.A.GA.00001.01 Gedling Access Road\Improvements\TRO docs\New orders\Gedling Access Road.dwg