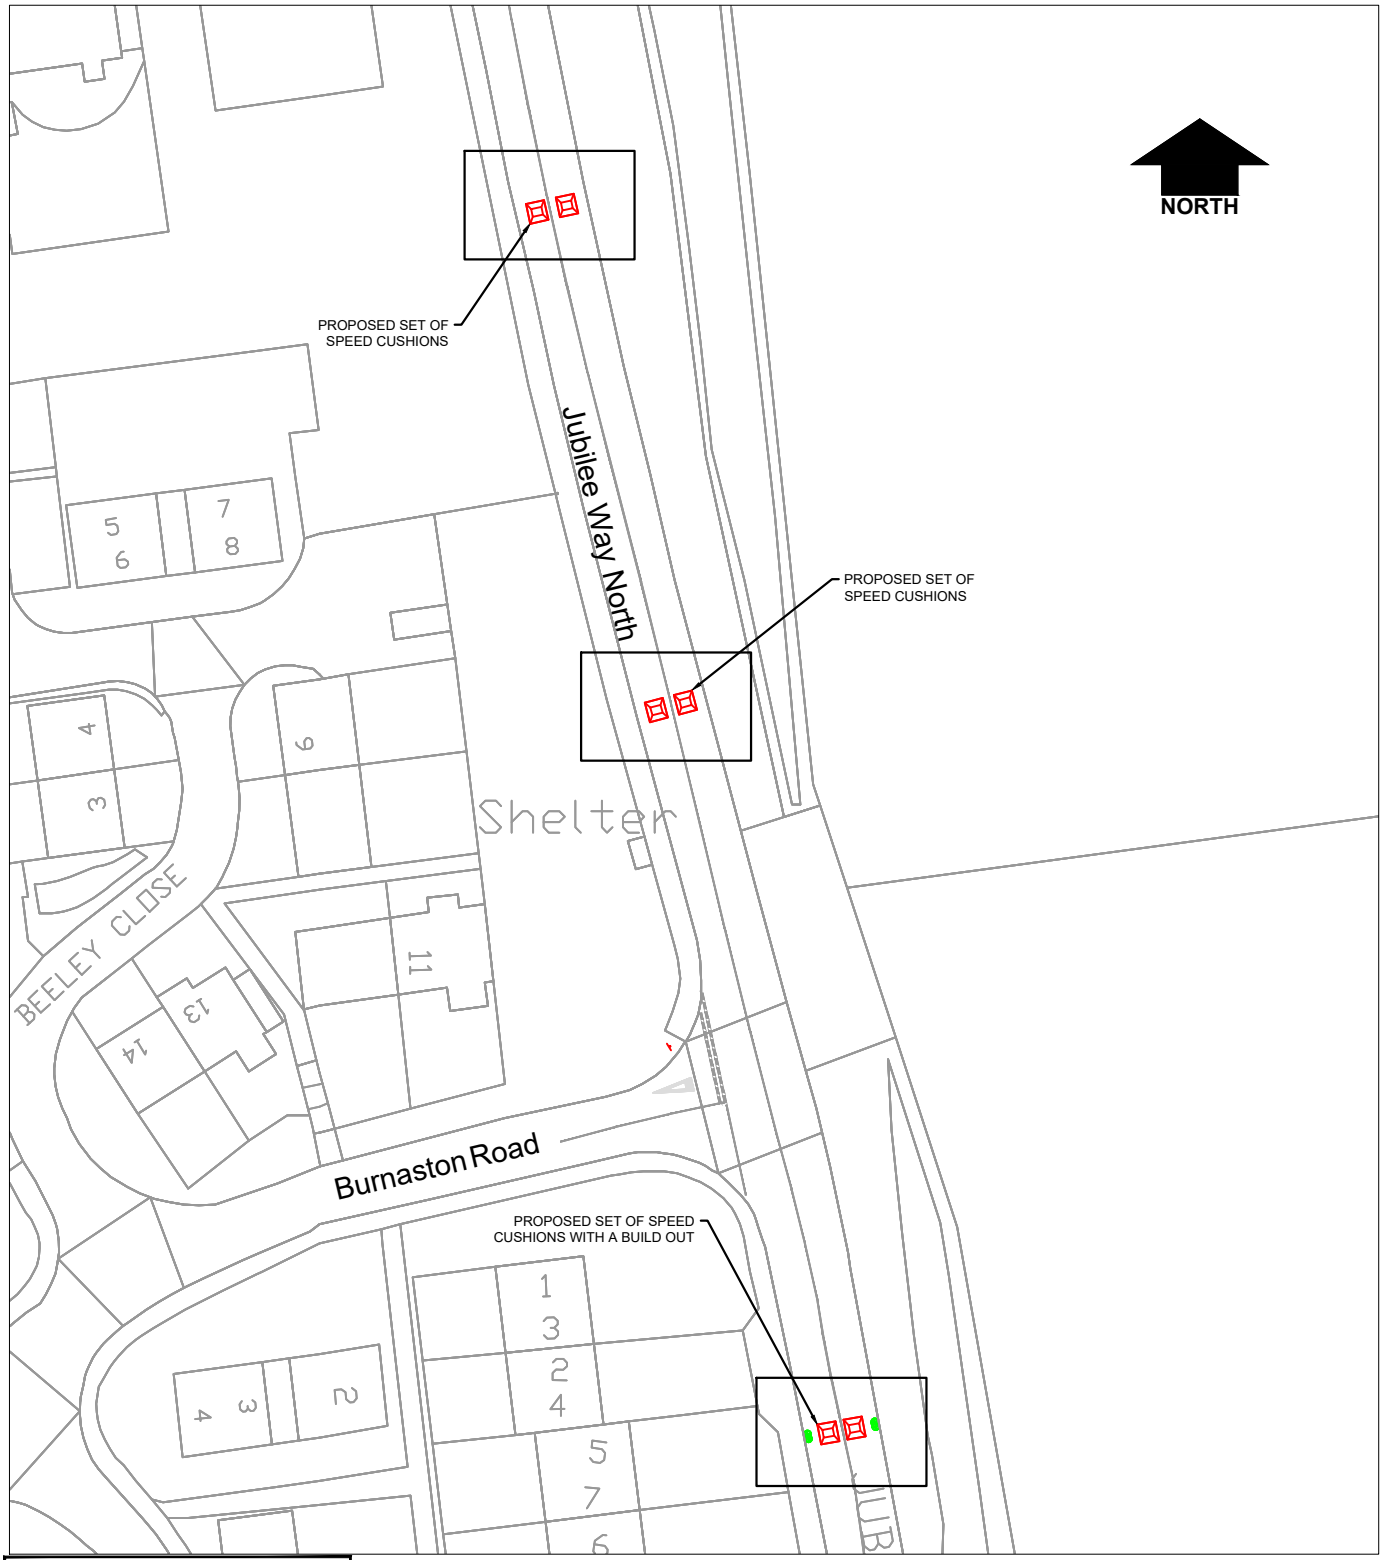

© Crown copyright and database rights 2026
Ordnance Survey 100019713.

Rev	Description	Drawn	Ch'kd	Auth	Date

Project: Jubilee Way North, Mansfield

Drawn: LF — Date: FEB 26

Ch'kd: MN — Date: FEB 26

Project No.: TP255096

Auth: MN — Date:

Drawing Title: Proposed Installation of Three Road Humps - Advert Plan

Scale (@A4): NTS

Drawing Suitability:

Suitability Code:

Project | Originator | Volume | Location | Type | Role | Number: H/LF/5341/01

Rev.:

www.viaem.co.uk Tel 0115 804 2100
Bilsthorpe Depot, Bilsthorpe Business Park,
Bilsthorpe, Nottinghamshire, NG22 8ST

© Via East Midlands Limited,Registered in England no.09903246

A4

Feb 11,2026 - 9:59am C:\Users\LauraFeamley\DC\ACCDocs\ViaEM\TP2550296 Jubilee Way North just north of Burnaston Road, Mansfield\Project Files\B Design Phase\B03 Drawings\DRG Files\TP2550296 CONSULTATION PLAN.dwg