



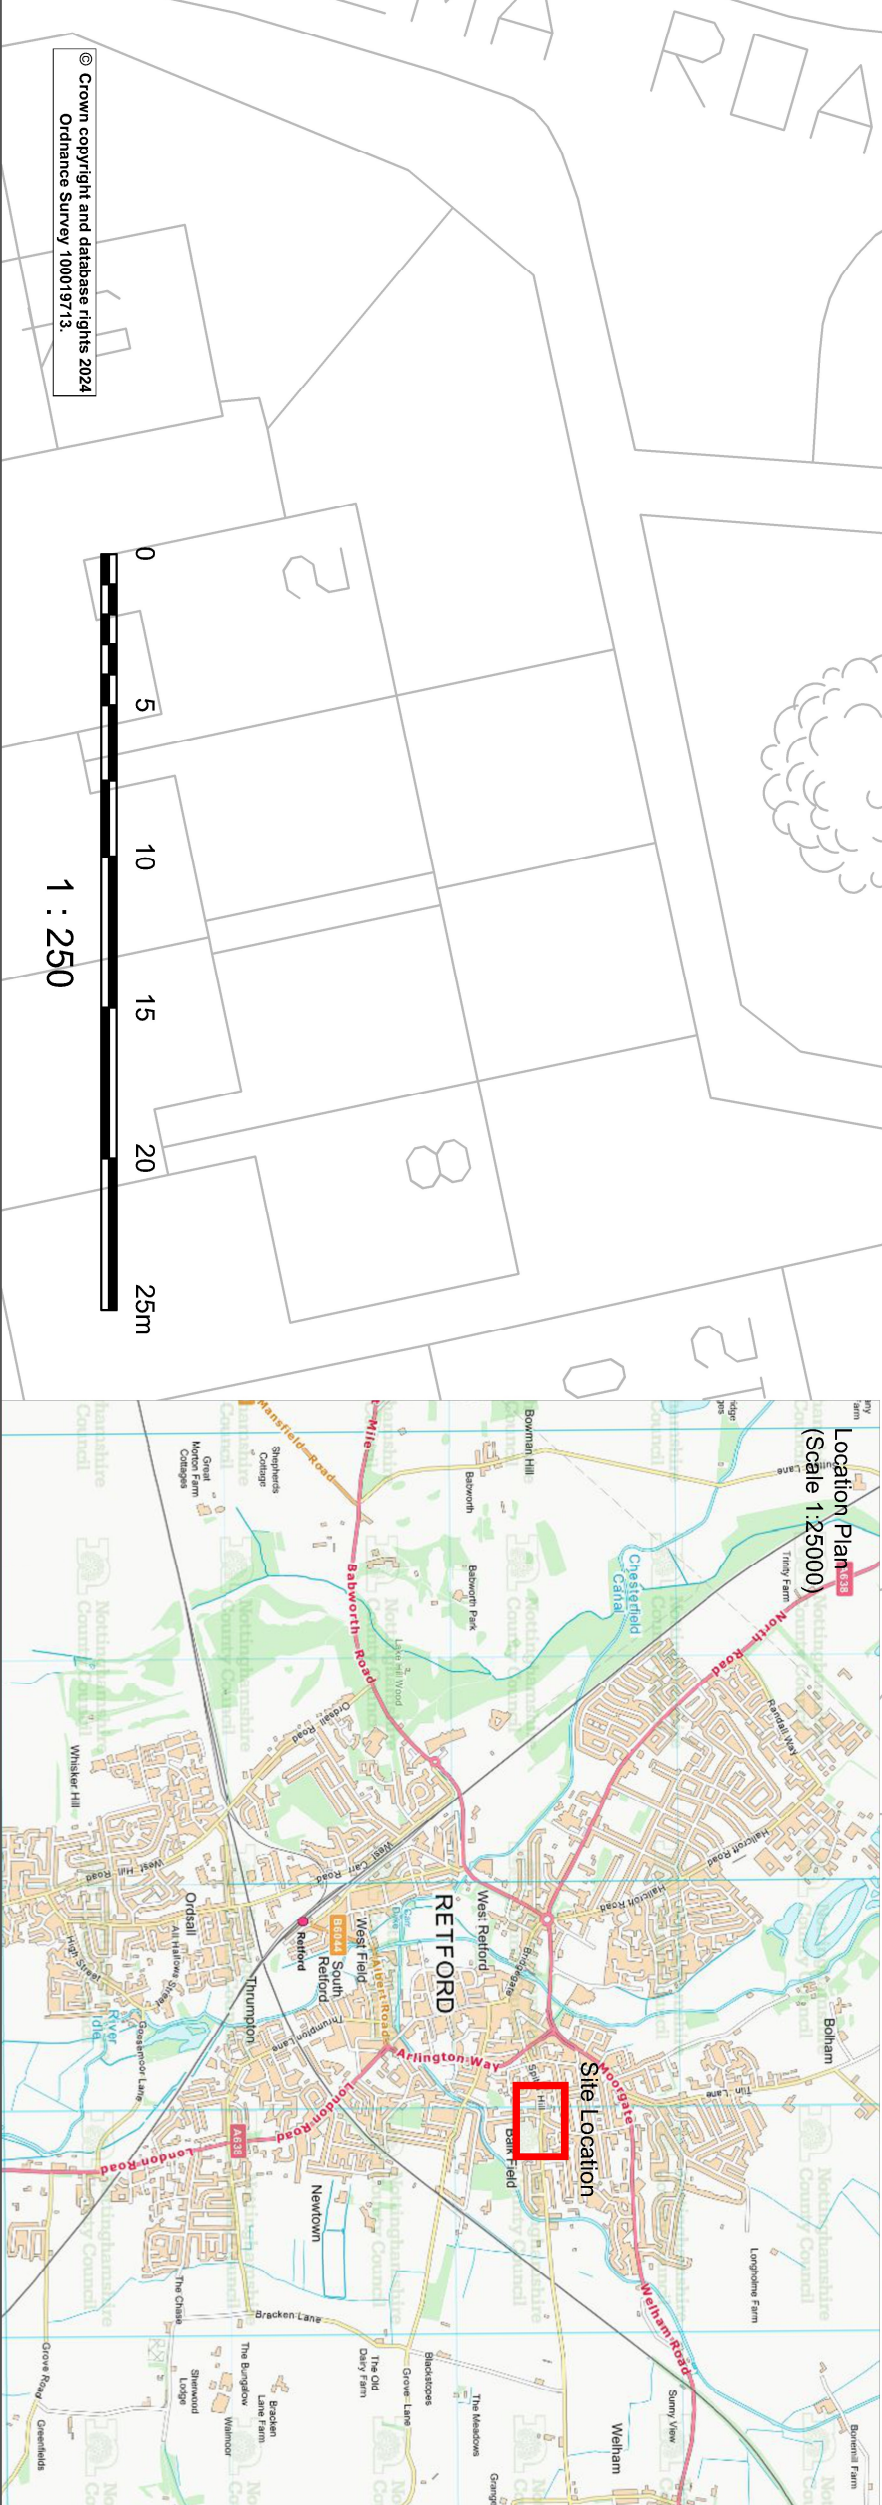

- NOTES**
- This drawing is to be read in conjunction with all other relevant drawings, details and specifications.
 - Do not scale from this drawing.
 - All measurements are given in metres unless otherwise stated.
 - This drawing is indicative only and not to be used for construction.

KEY

	Existing Arrangement
	Proposed Kerbing
	Proposed Footway Edging
	Proposed Red Tactile Paving
	Proposed Traffic Signals

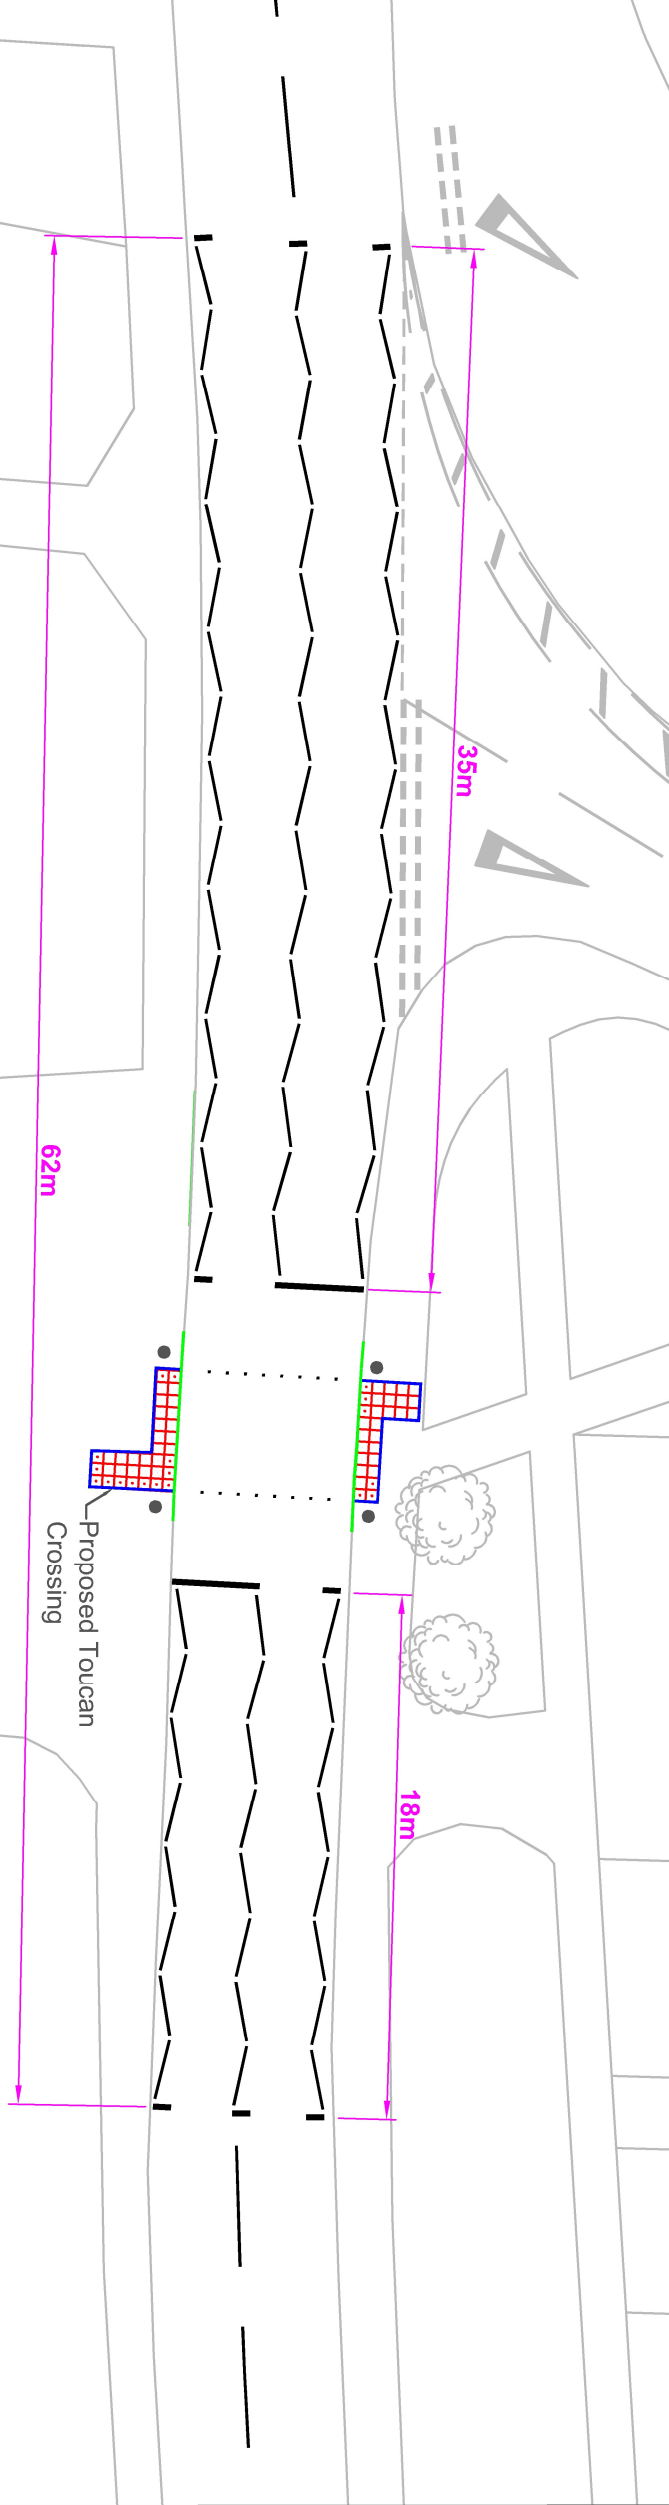

PO2	Changed zig-zag markings layout	HT	TMI	SD	2011
					2024

Project
Lutterworth Road, Retford - Toucan Crossing

Project No.
TP2450398

Drawing Title
Toucan Crossing Arrangement - Consultation Plan

Status Code	Drawing Suitability	Revision
SO	SUITABLE FOR INFORMATION	P02
Scale (@A3)		
Drawn		Date
HT		25/10/2024
Checked		Date
TMI		25/10/2024
Auth		Date
SD		25/10/2024

Project Originator/Author/Consultant/Typical Number
TP2450398-VIA-HGN-DR-CH-CP

VIA

www.viaem.co.uk Tel: 0115 804 2100

Bilthorpe Depot, Bilthorpe Business Park,
Bilthorpe, Nottinghamshire, NG22 8ST

© Via East Midlands Limited Registered in England no.09903246

