THE NOTTINGHAMSHIRE COUNTY COUNCIL (THE BEACHES & NEWARK ROAD, TUXFORD) (PROHIBITION OF WAITING) TRAFFIC REGULATION ORDER 2019 (1240)

NOTICE IS HEREBY GIVEN that the Nottinghamshire County Council proposes to make an Order under the Road Traffic Regulation Act 1984, as amended, Traffic Management Act 2004, as amended, and The Civil Enforcement of Parking Contraventions (County of Nottinghamshire) Designation Order 2008 (SI 2008 No. 1086), as amended, the effects of which will be on the following roads in Tuxford in the District of Bassetlaw: -

1. to prohibit **waiting** "**At Any Time"** at the following location: -

The Beaches, Tuxford (Both Sides)

From its junction with Newark Road In a north-easterly direction for 18 metres

Newark Road, Tuxford (North East Side)

From a point 18 metres north west of its junction with The Beaches in a south-easterly direction to a point 10 metres south east of that junction

Relevant documents may be inspected at during opening hours: -

(a) The Nottinghamshire County Council, County Hall, Loughborough Road, West Bridgford, Nottingham NG2 7QP.

(b) Tuxford Primary Academy, Newark Road, Tuxford, NG22 0NA

Or by visiting the County Council's Website (https://consult.nottinghamshire.gov.uk)

The proposals are being introduced to deal with inconsiderate parking at the junction.

Written comments and objections either by letter or email to tmconsultation@viaem.co.uk (stating grounds and quoting ref: 1240) must be received by **24th September 2019.**

Improvements Manager
Via East Midlands
Bilsthorpe Depot
Bilsthorpe Business Park
Eakring Road
Bilsthorpe
NG22 8ST

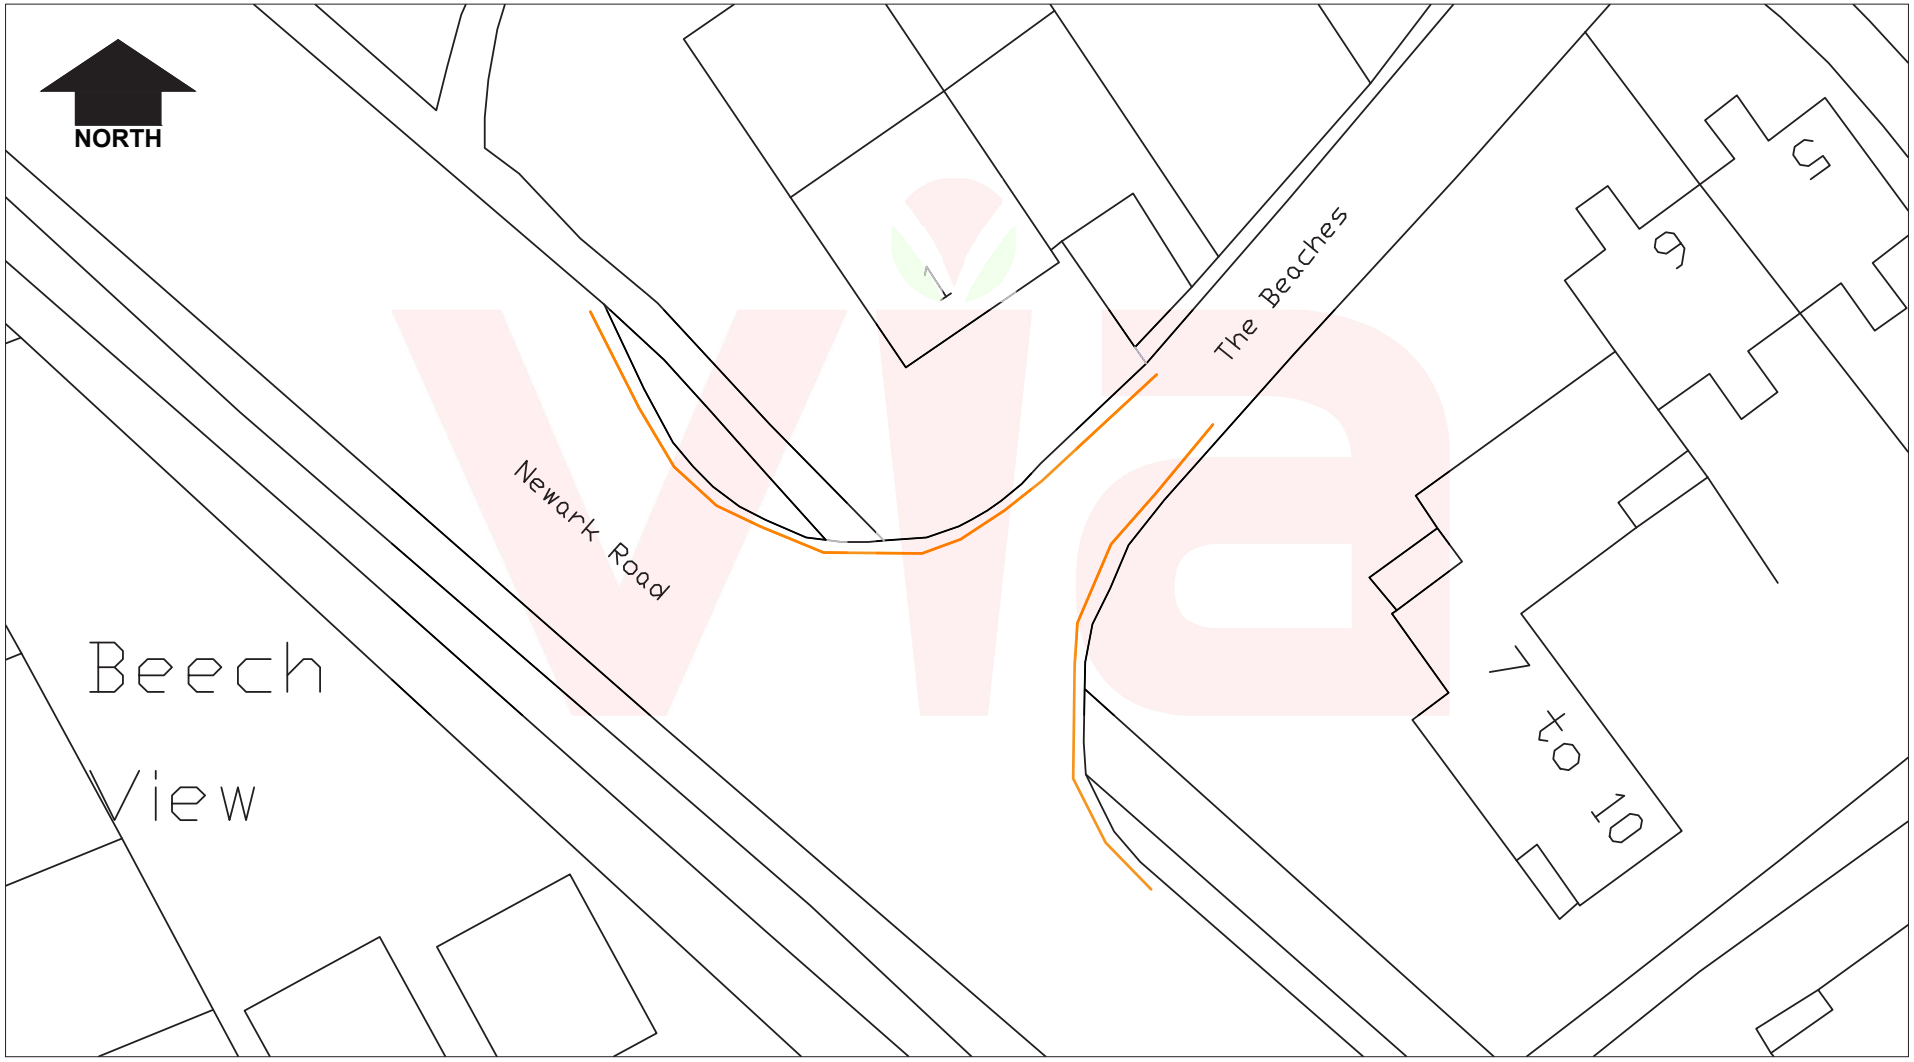

Rev.	Description	Drawn	Ch'kd	Auth	Date

in partnership with

Nottinghamshire County Council

www.viaem.co.uk Tel 0115 804 2100
Bilsthorpe Depot, Bilsthorpe Business Park, Bilsthorpe, Nottinghamshire, NG22 8ST

Project: Tuxford Junction Protection		Drawn: JE	Date: 08.19
Status: Advert	Project No.: HW30113	Ch'kd: SW	Date: 08.19
Drawing Title: Works Plan		Auth: HN	Traced:
Drawing No.: H/JE/3217/001		Rev.: 0	Scale: 1:500 @A4

© Via East Midlands Limited,Registered in England no.09903246

A4

Aug 20,2019 - 3:21pm I:\Highways\Design and Construction\Roads and Highways\Projects19-20\3000\30113 Tuxford Jct Protection Prog 19-20\Improvements\CAD\Works Plan.dwg