


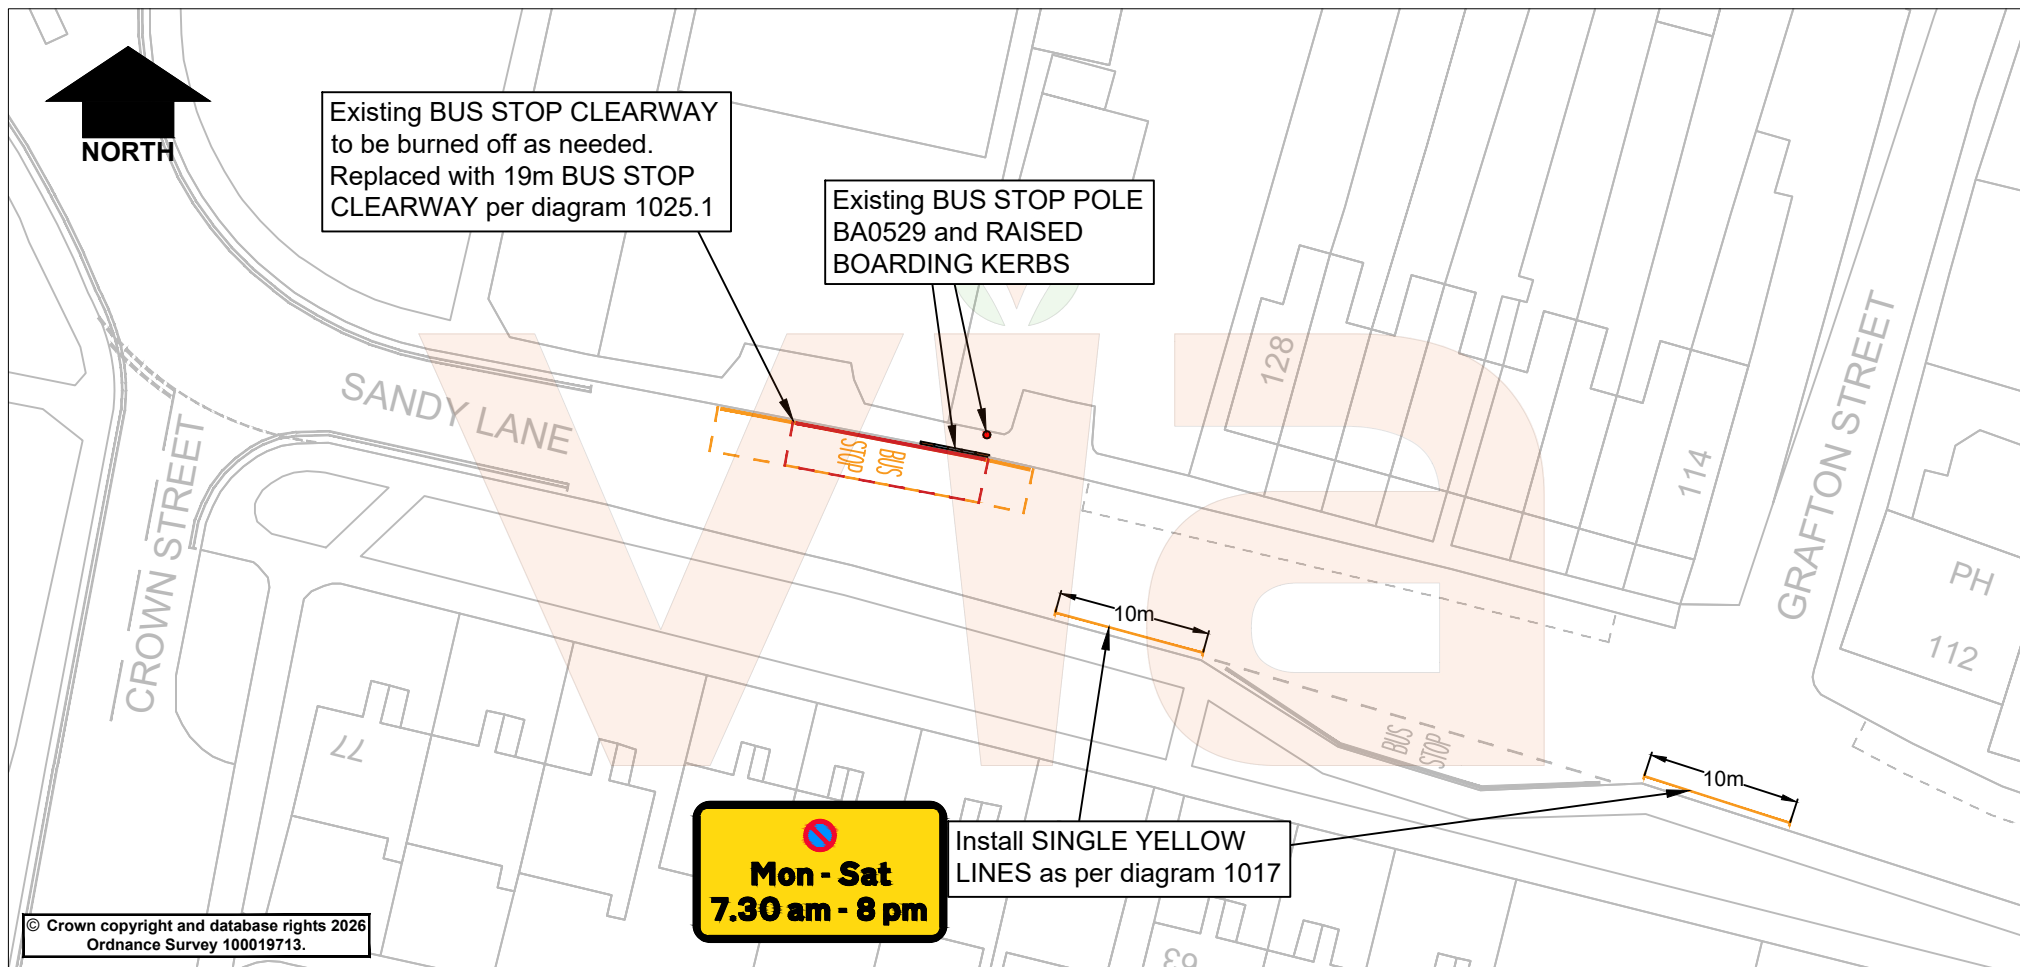

KEY

- Existing BUS STOP CLEARWAY to be burned off as appropriate
- Install 19m BUS STOP CLEARWAY per diagram 1025.1
- Install SINGLE YELLOW LINES (No Stopping 7.30am - 8pm, Mon - Sat) per diagram 1017



in partnership with



**Nottinghamshire
County Council**

www.viaem.co.uk Tel 0115 804 2100

Bilthorpe Depot, Bilthorpe Business Park, Bilthorpe,
Nottinghamshire, NG22 8ST

Project		Description		Drawn	Ch'kd	Auth	Date
Sandy Lane, Workop		TP2550280 - NNS160		SH			APR 26
Status	Design	Bus Stop Improvements		MW			APR 26
Drawing Title	H/SH/5379/01			CG			
Drawing No.				0			NTS