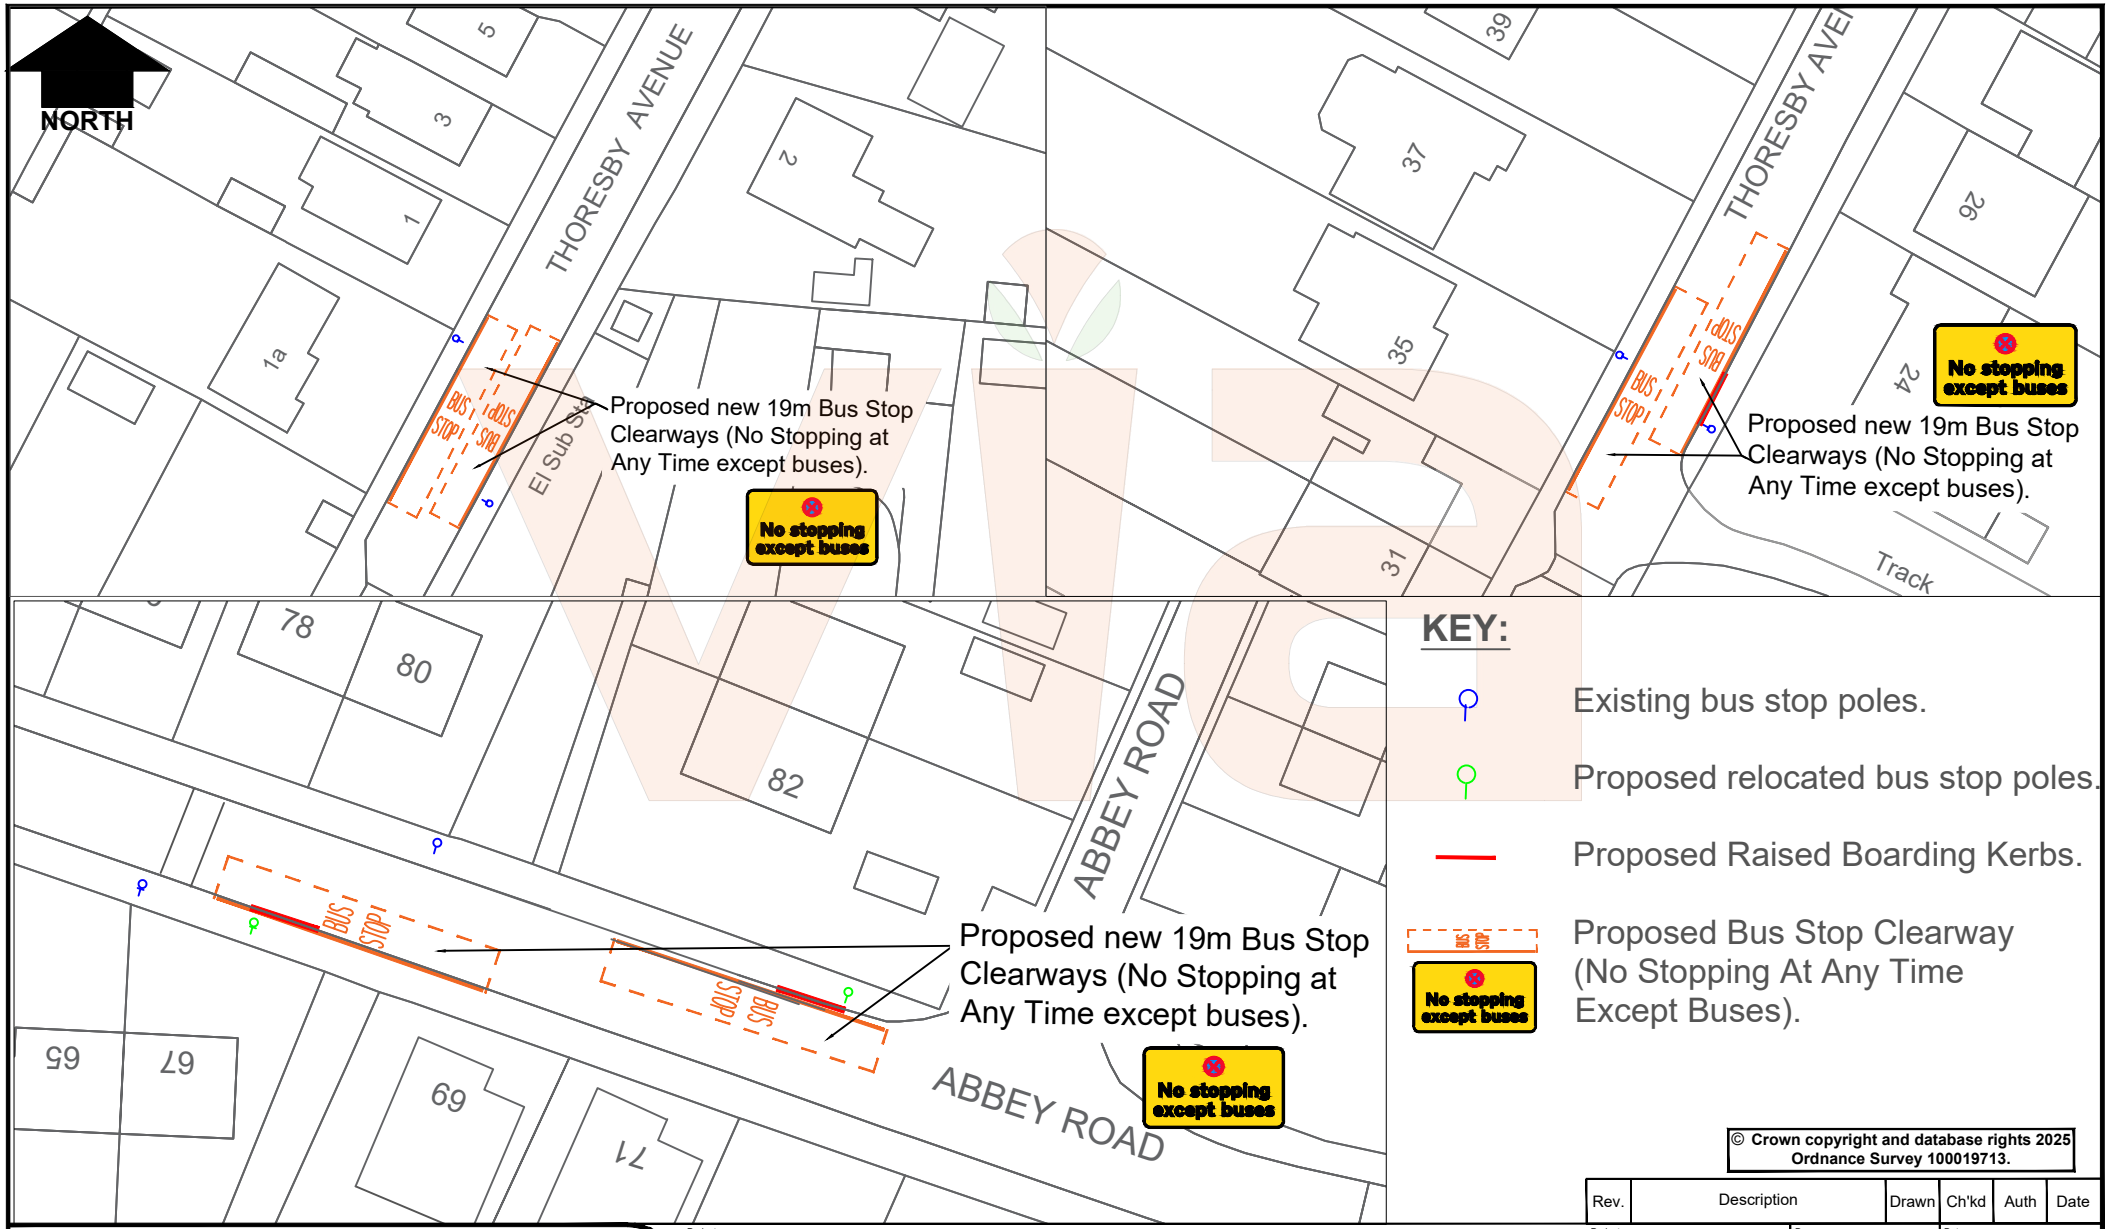

© Crown copyright and database rights 2025 Ordnance Survey 100019713.

Rev.	Description	Drawn	Ch'kd	Auth	Date

via
in partnership with
Nottinghamshire County Council
www.viaem.co.uk Tel 0115 804 2100
Bilsthorpe Depot, Bilsthorpe Business Park, Bilsthorpe, Nottinghamshire, NG22 8ST

© Via East Midlands Limited,Registered in England no.09903246

Project: Coxmoor Estate Hotspot Resolution		Drawn: LB	Date: OCT 25
Status: Advert	Project No.: TP2550280 - NNS4C	Ch'kd: MW	Date: OCT 25
Drawing Title: Proposed Bus Stop Clearways - Thoresby Ave / Abbey Rd		Auth: MN	Traced:
Drawing No.: H/LB/4606/06		Rev.: 0	Scale: NTS

A4

Oct 31,2025 - 4:19pm C:\Users\LB986\DC\ACCDocs\ViaEM\TP2350516 Notts BSIP A6 – Operator Pinch Point Package – Notts Non School\Project Files\10 OPPP\NNS4 - KIA, Coxmoor Estate\B Design Phase\B03 Drawings\Thoresby Avenue.dwg