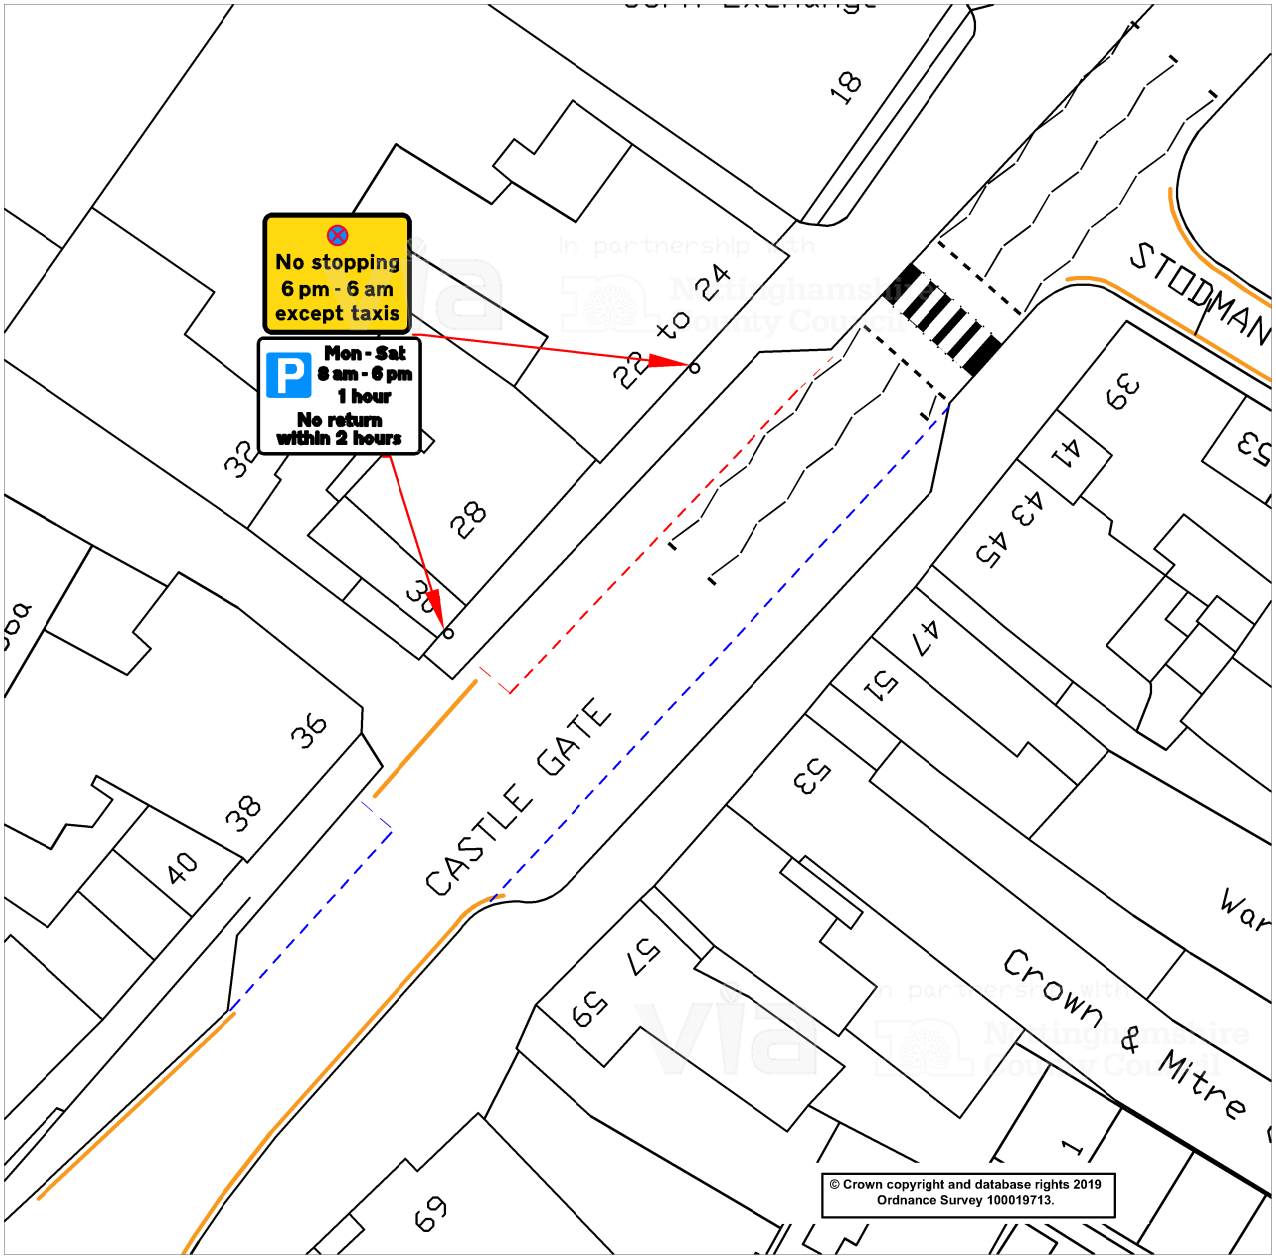

KEY

NORTH

Proposed amendment to taxi rank, hours of operation 6pm -6am (currently 8pm- 6am)
Existing daytime parking restrictions to remain the same (Mon -Sat 8am- 6pm. 1 hour, no return within 2 hours)

Existing Double Yellow Lines (no waiting at any time)

Existing Parking Bay. (Mon - Sat 8am- 6pm. 1 hour, no return within 2 hours)

Existing Pedestrian Crossing

in partnership with Nottinghamshire County Council

www.viaem.co.uk Tel 0115 8042100
Bilsthorpe Depot, Bilsthorpe Business Park,Bilsthorpe, Nottinghamshire NG22 8ST

Project: Castle Gate, Newark		Drawn: MN	Date: March 19
Status: Advert	Project No.: TRO3293	Ch'kd: JR	Date: March 19
Title: Proposed amendment to parking restrictions - Advert		Auth	Traced
Drawing No.: H/MN/3068/01		Rev	Scale: 1:500