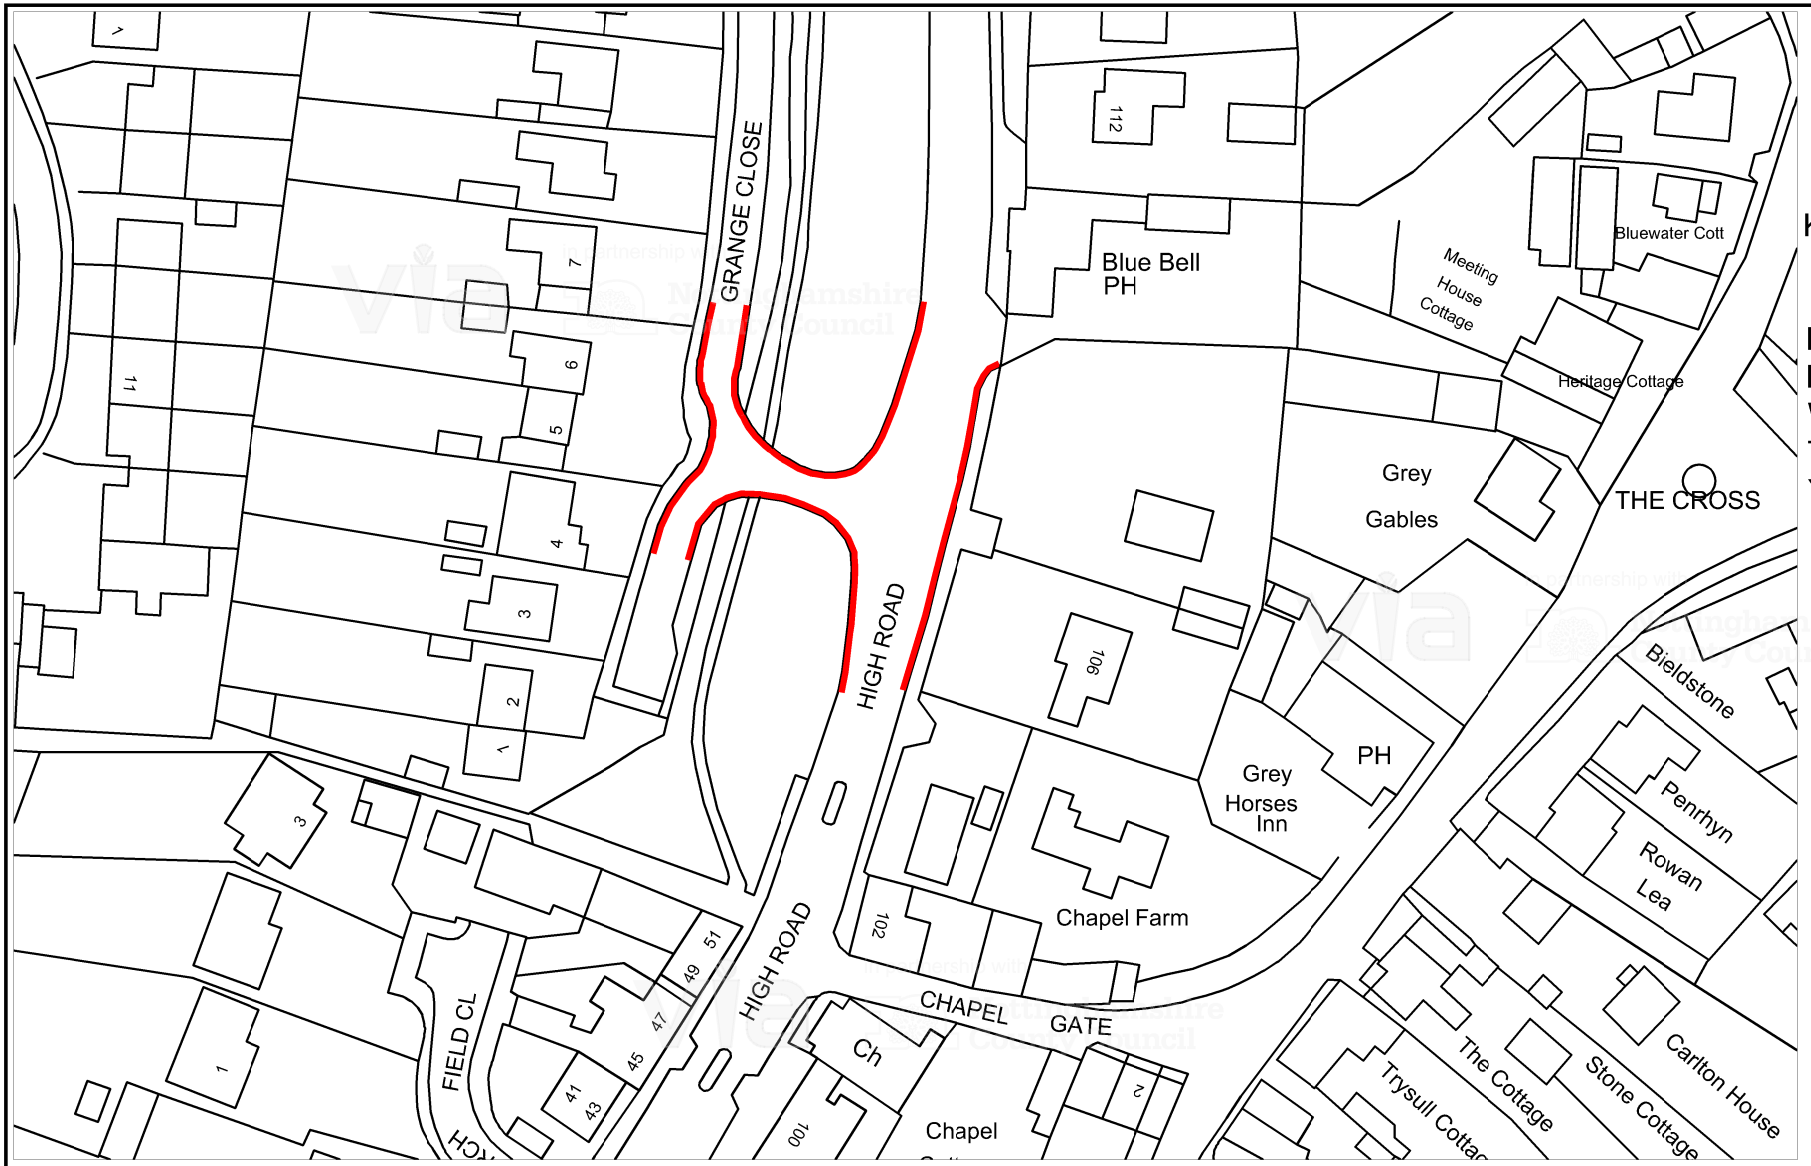

© Crown copyright and database rights 2018
Ordnance Survey 100019713.

in partnership with
Nottinghamshire County Council
www.viaem.co.uk Tel 01'5 804 2100
Bilsthorpe Depot, Bilsthope Business Park,Bilsthorpe, Nottinghamshire NG22 8ST

Project	Grange Close and High Road, Carlton-in-Lindrick	Drawn MN	Date 01/10/2018
Status Advert	Project No. TRO 1218 HW20411	Ch'kd JR	Date 15/10/2018
Title	Proposed Double Yellow Lines- Public Advert	Auth	Traced
Drawing No.	H/MN/2741/02	Rev	Scale 1:1000