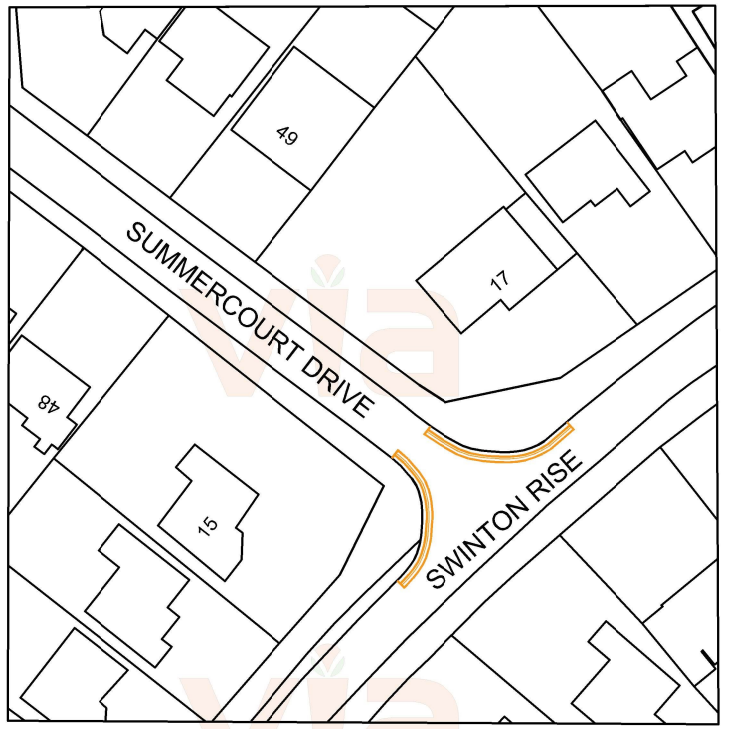

Key

Proposed Double Yellow Lines
(No Waiting At Any Time)

© Crown copyright and database rights 2021
Ordnance Survey 100019713.

Rev.	Description	Drawn	Ch'kd	Auth	Date

in partnership with
Nottinghamshire County Council
www.viaem.co.uk Tel 0115 804 2100
Bilsthorpe Depot, Bilsthorpe Business Park, Bilsthorpe, Nottinghamshire, NG22 8ST

Project: Swinton Rise Area, Ravenshead - Various Locations		Drawn: JA	Date: November 2021
Status: Advert	Project No.: TP2150307 - TRO 7246	Ch'kd: SW	Date: November 2021
Drawing Title: Proposed Double Yellow Lines - Advert Plan		Auth: HRN	Traced:
Drawing No.: H/JA/3812/01		Rev.: 0	Scale: NTS

© Via East Midlands Limited,Registered in England no.09903246

A4

Oct 26,2021 - 4:28pm \\nccadmin.ad.nottscc.gov.uk\nccdata\Highways\One Programme\2021-22\TP 2150 307 South View Gdns-Swinton Rise Ravenshead\8 Design Phase\804 Detailed Design\TP 2150 307 South View Gdns-Swinton Rise Ravenshead.dwg