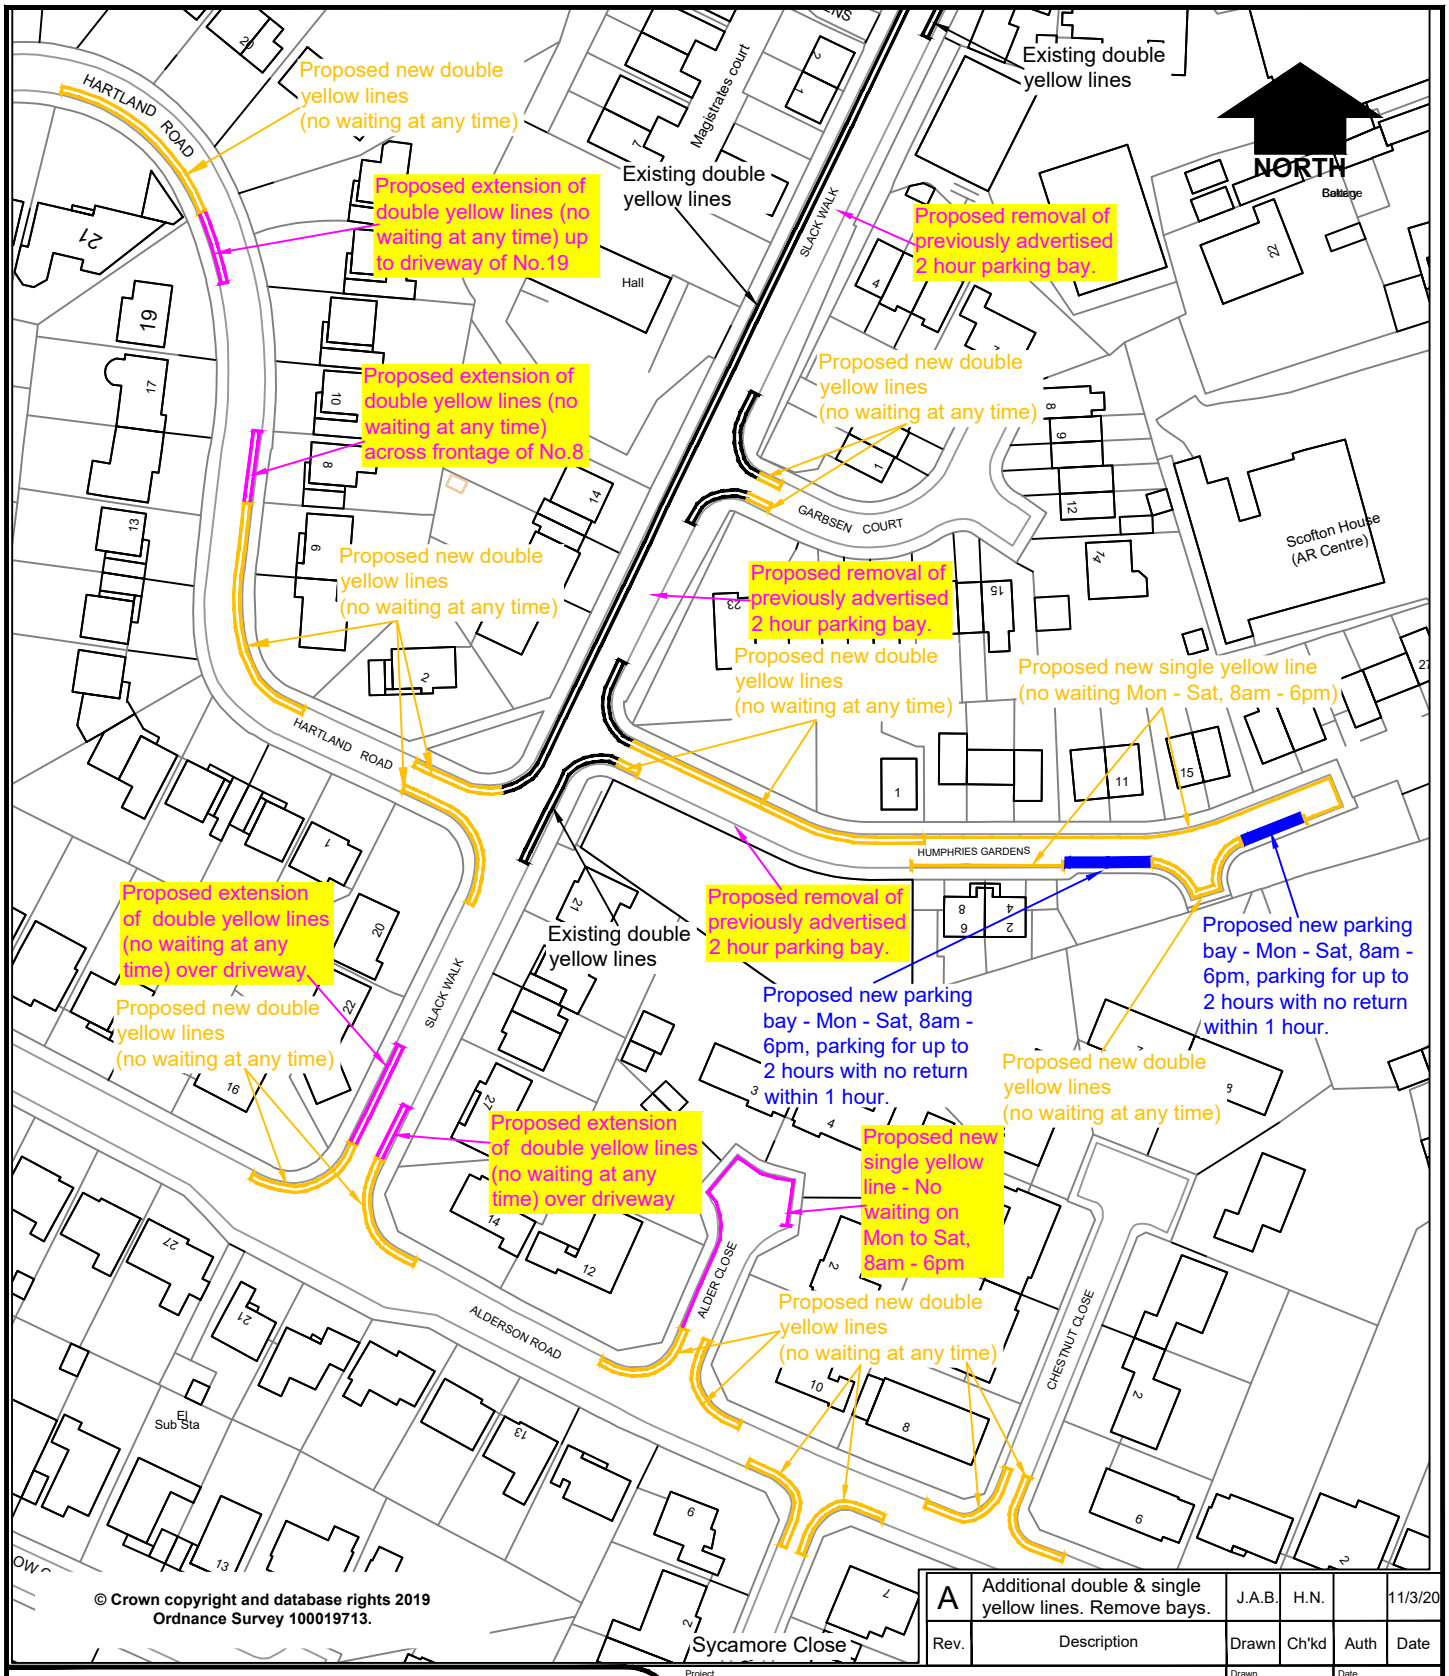

Rev.	Description	Drawn	Ch'kd	Auth	Date
A	Additional double & single yellow lines. Remove bays.	J.A.B.	H.N.		11/3/20

in partnership with Nottinghamshire County Council

www.viaem.co.uk Tel 0115 804 2100
Bilsthorpe Depot, Bilsthorpe Business Park, Bilsthorpe, Nottinghamshire, NG22 8ST

Project: Slack Walk Area, Worksop

Drawn	Date
J.A.B.	Dec.19

Ch'kd	Date
H.N.	Dec.19

Status | Project No.: TRO 1246 | Auth | Traced

Drawing Title: Proposed Waiting Restrictions and Parking Bays

Scale: 1:1250 @A4

Drawing No.: H/JAB/3334/01

Rev.: A

© Via East Midlands Limited,Registered in England no.09903246

A4

Mar 12,2020 - 2:38pm I:\Highways\Design and Construction\Roads and Highways\Projects\19-20\30000\30277 Slack Walk Area Worksop TROs\Improvements\CAD\Works Plan - Helen.dwg