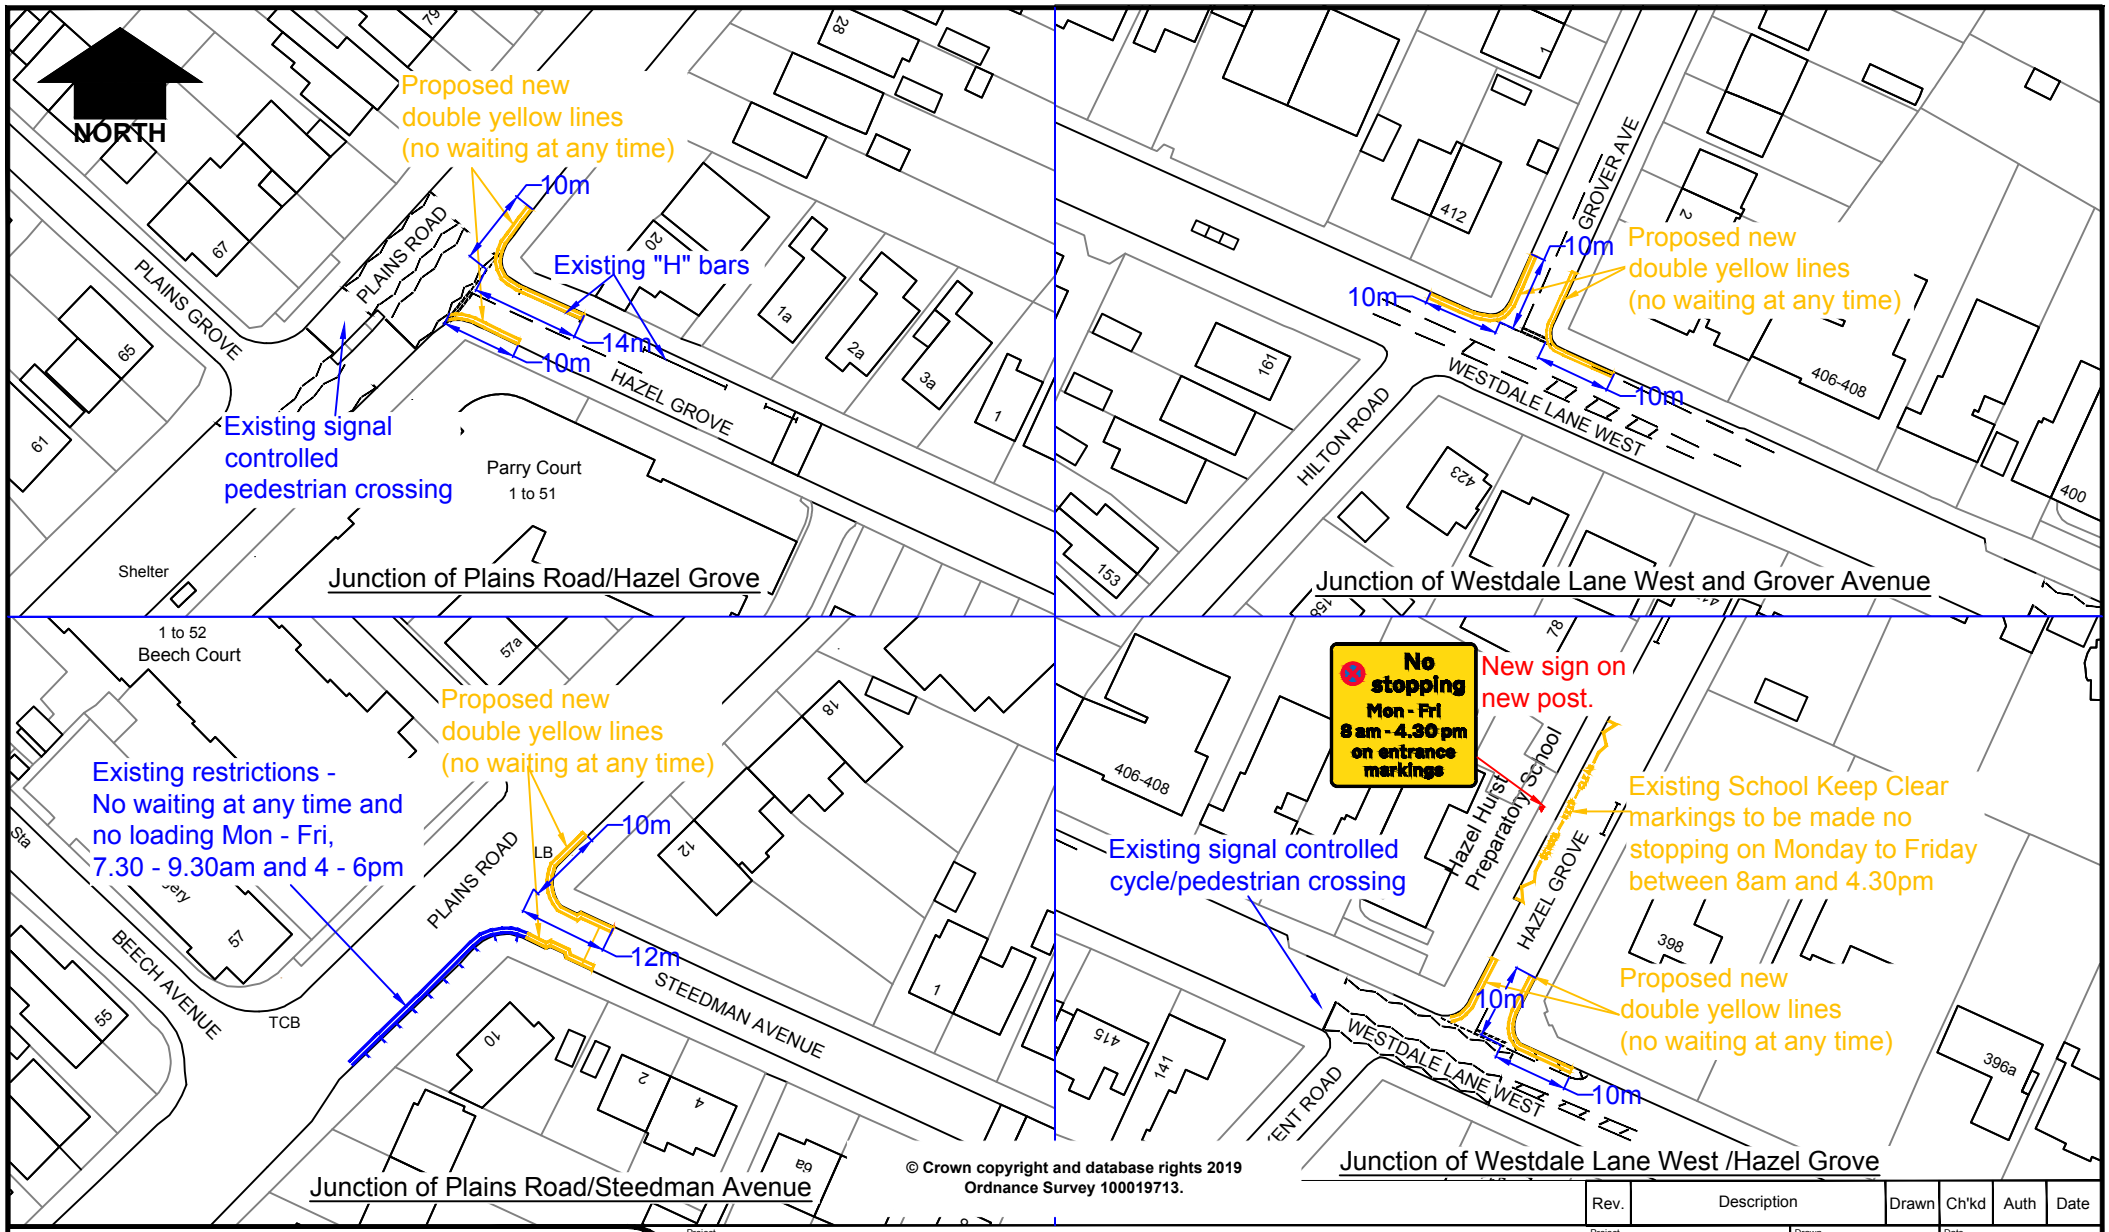

© Crown copyright and database rights 2019
Ordnance Survey 100019713.

Rev.	Description	Drawn	Ch'kd	Auth	Date

in partnership with
Nottinghamshire County Council
www.viaem.co.uk Tel 0115 804 2100
Bilsthorpe Depot, Bilsthorpe Business Park, Bilsthorpe, Nottinghamshire, NG22 8ST

Project: Junctions off Plains Rd and Westdale Ln, Mapperley		Drawn: J.A.B.	Date: Jun.19
Status	Project No.: HW30309	Ch'kd: H.N.	Date: Jun.19
Drawing Title: Proposed Double Yellow Lines and School Keep Clear		Auth	Traced
Drawing No.: H/JAB/3174/01		Rev.	Scale: 1:1000 @A4

© Via East Midlands Limited,Registered in England no.09903246

A4

Jul 02,2019 - 9:18am I:\Highways\Design and Construction\Roads and Highways\Projects\19-20\30000\30309 B684 Plains Rd Mapperley\Improvements\Digby Ave Mapperley area PLAN.dwg