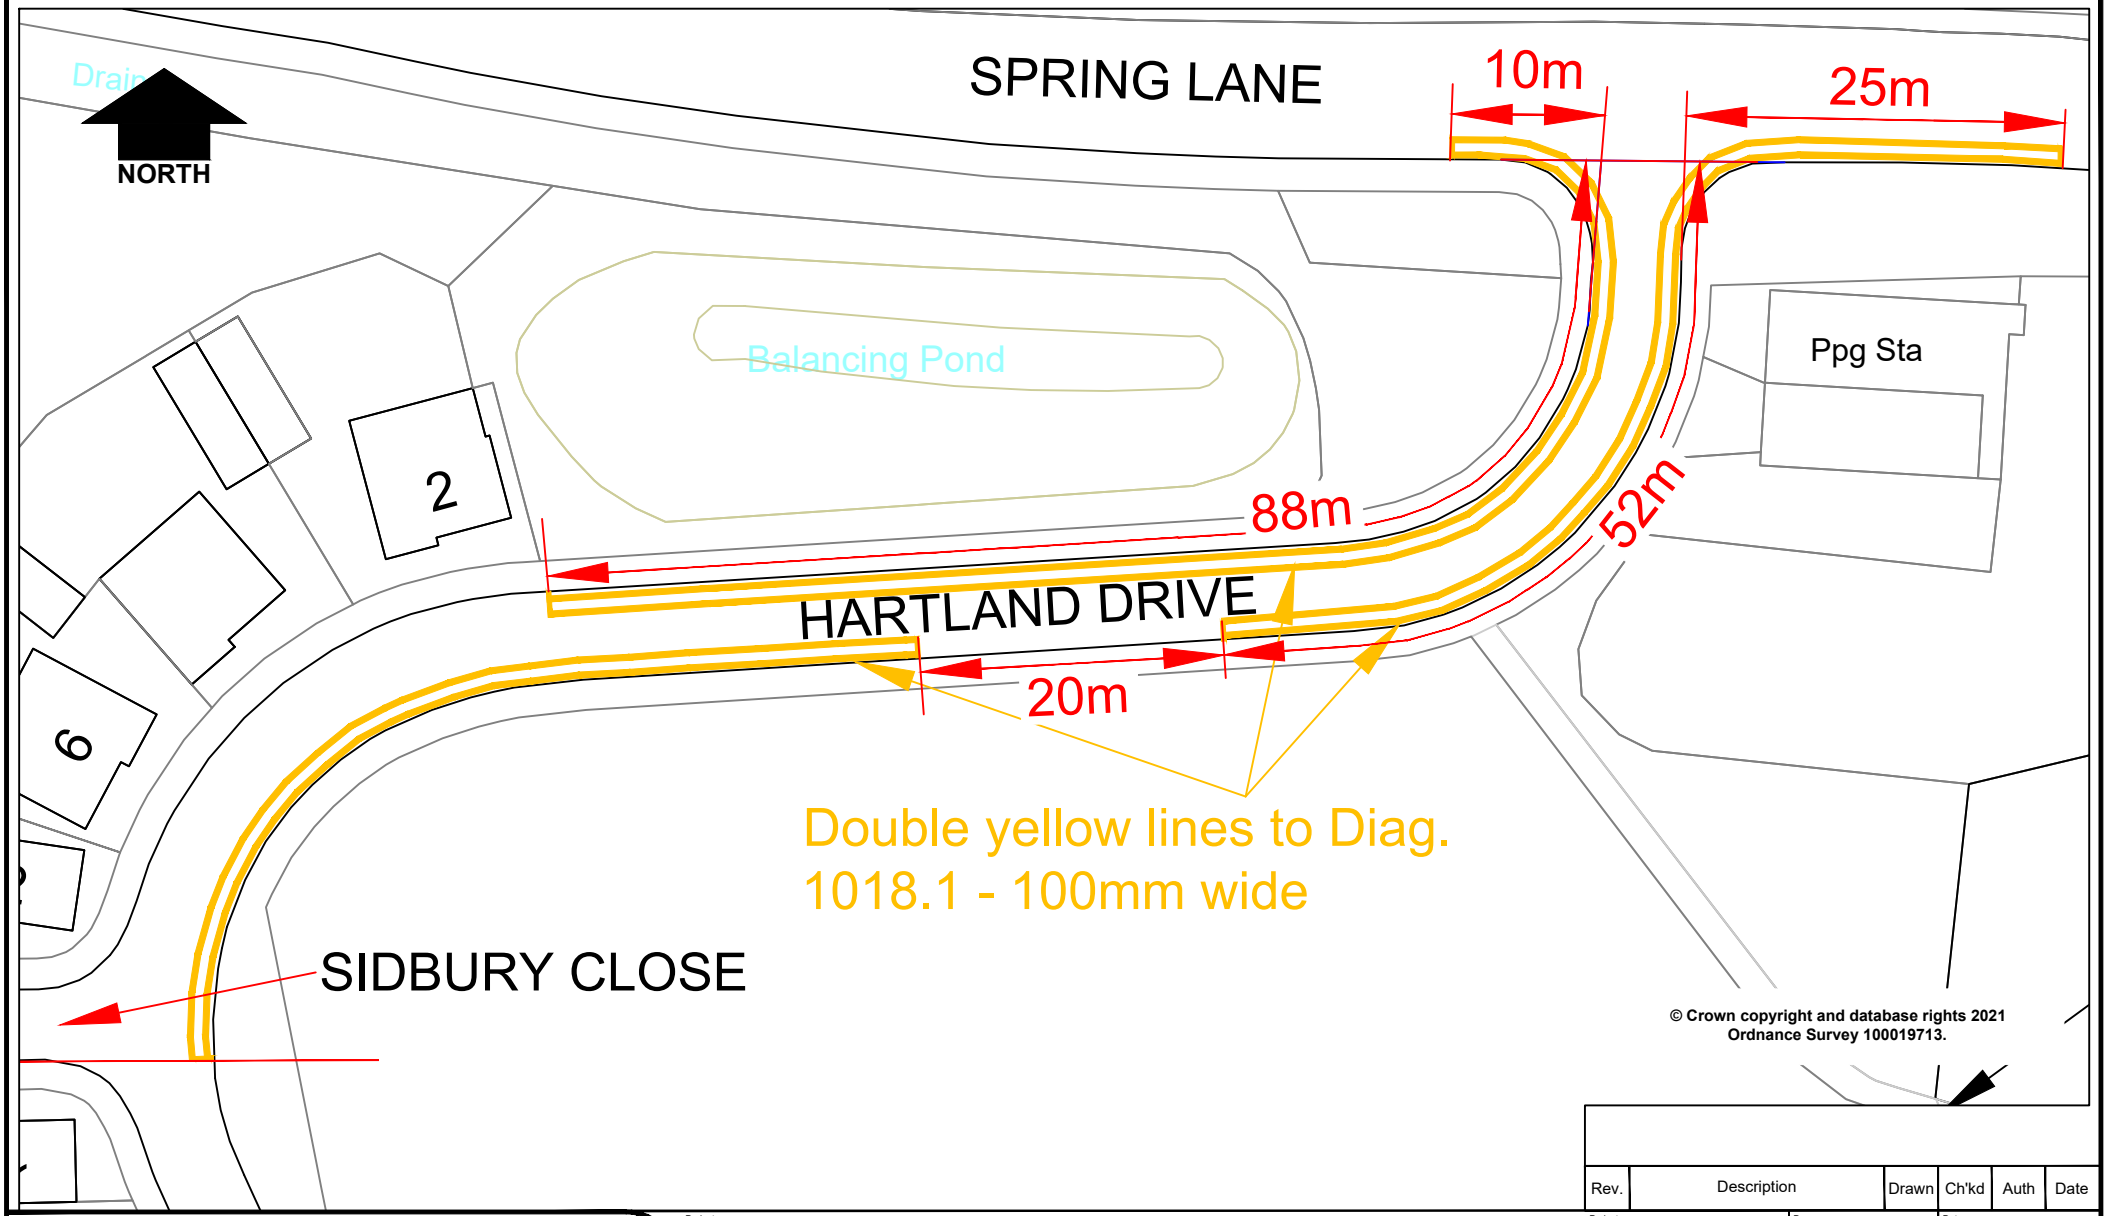

© Crown copyright and database rights 2021
Ordnance Survey 100019713.

Rev.	Description	Drawn	Ch'kd	Auth	Date

in partnership with
Nottinghamshire County Council
www.viaem.co.uk Tel 0115 804 2100
Bilsthorpe Depot, Bilsthorpe Business Park, Bilsthorpe, Nottinghamshire, NG22 8ST

Project: Hartland Drive and Spring Lane, Mapperley		Drawn: J.A.B.	Date: Nov.21
Status	Project No.: TP2050853	Ch'kd: H.N.	Date: Nov.21
Drawing Title: Double Yellow Lines - Plan 1 of 3		Auth	Traced
Drawing No.: H/JAB/3600/100		Rev.	Scale: 1:500 @A4

© Via East Midlands Limited,Registered in England no.09903246

A4

Nov 11,2021 - 11:23am I:\Highways\Design and Construction\Roads and Highways\Projects\20-21\TP2050xxx\TP2050853 Hartland Drive and Seaton Way Mapperley\Improvements\Works Docs\Hartland Dr and Seaton Wy Mapperley WORKS PLAN.dwg