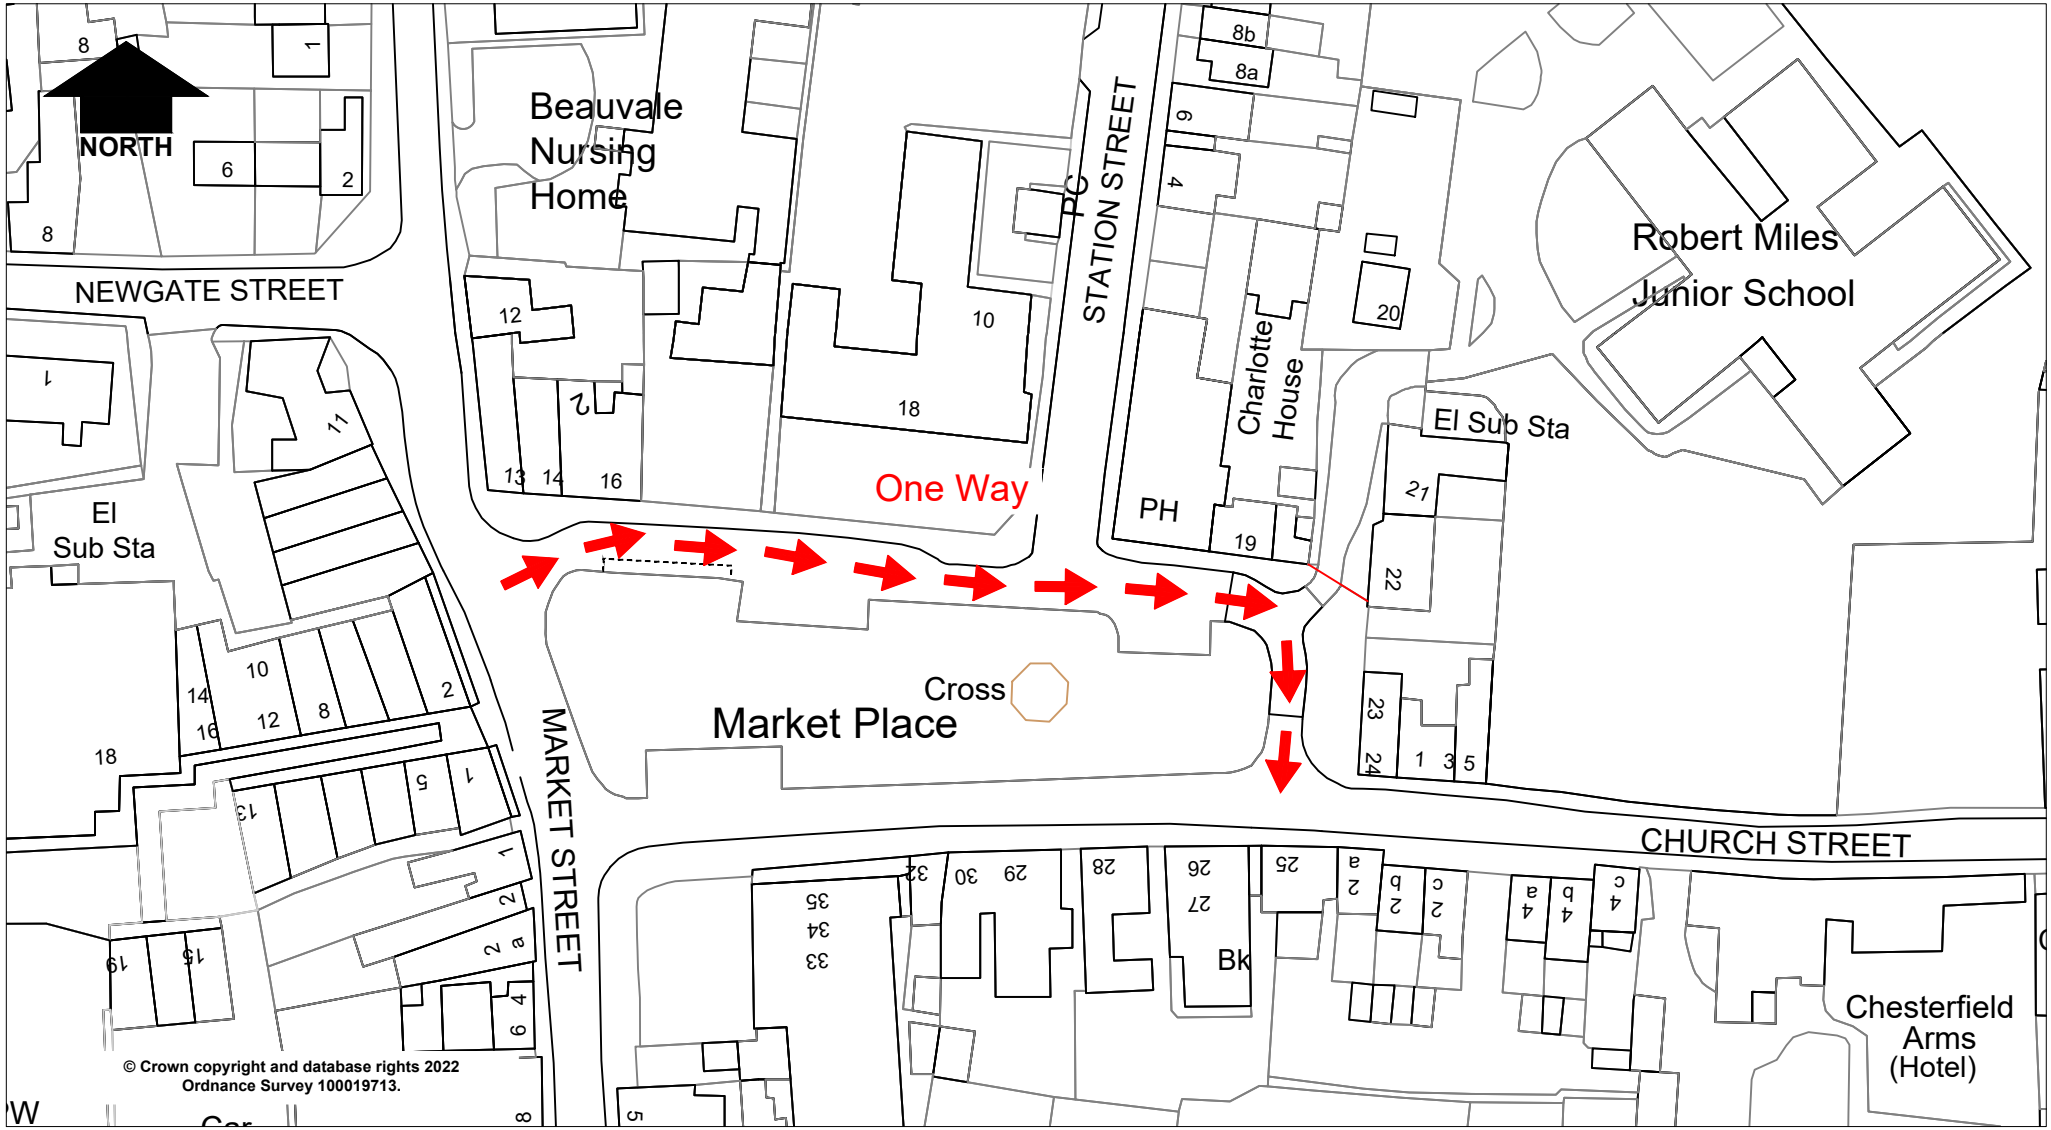

Rev.	Description	Drawn	Ch'kd	Auth	Date

via

in partnership with Nottinghamshire County Council

www.viaem.co.uk Tel 0115 804 2100
Bilsthorpe Depot, Bilsthorpe Business Park, Bilsthorpe, Nottinghamshire, NG22 8ST

Project: Market Place, Bingham		Drawn: J.A.B.	Date: Jan.22
Status	Project No.: TRO 8334	Ch'kd: H.N.	Date: Jan.22
Drawing Title: One Way Plan		Auth	Traced
Drawing No.: H/JAB/3904/01		Rev.	Scale: 1:1000 @A4

© Via East Midlands Limited,Registered in England no.09903246

A4

May 16,2022 - 10:37am \\ncsadmin.ad.nottscc.gov.uk\ncc\data\Highways\One Programme\2021-22\TP 2150 769 Market Place Bingham\B Design Phase\B07 TROs\Consult Docs - Oct 21\Market Place Bingham - TRO PLAN.dwg