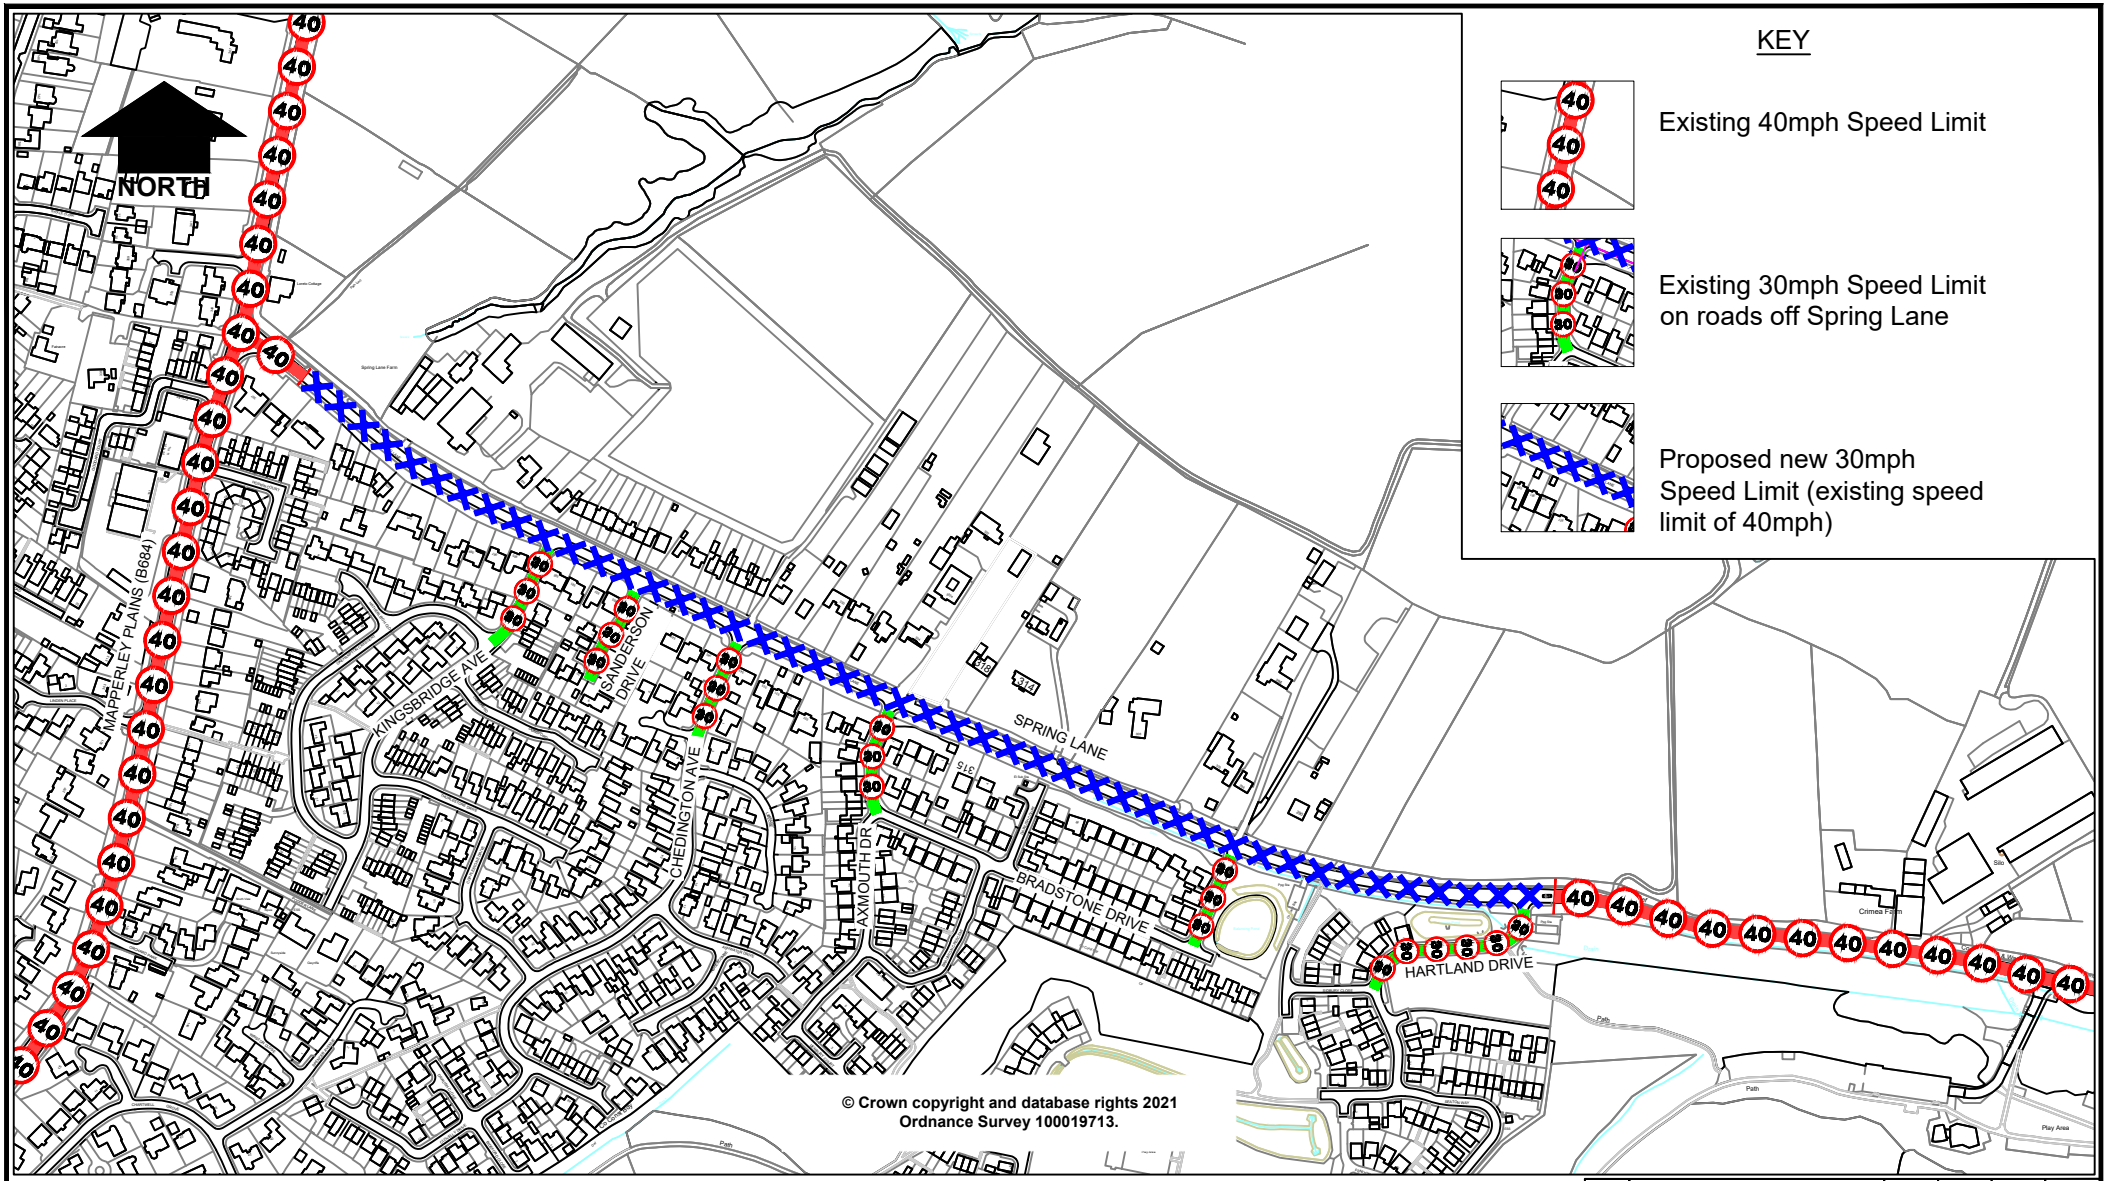

Rev.	Description	Drawn	Ch'kd	Auth	Date

in partnership with Nottinghamshire County Council

www.viaem.co.uk Tel 0115 804 2100
Bilsthorpe Depot, Bilsthorpe Business Park, Bilsthorpe, Nottinghamshire, NG22 8ST

Project: Spring Lane, Mapperley/Lambley		Drawn: J.A.B.	Date: Mar.21
Status	Project No.: TRO 7228	Ch'kd: H.N.	Date: Mar.21
Drawing Title: Proposed 30mph Speed Limit - PLAN		Auth	Traced
Drawing No.: H/JAB/3678/01		Rev.: 0	Scale: 1:5000 @A4

© Via East Midlands Limited,Registered in England no.09903246

A4

Mar 18,2021 - 12:10pm I:\Highways\Design and Construction\Roads and Highways\Projects\20-21\TP2050xxx\TP2050211 Spring Lane, Mapperley - 30 mph limit\Improvements\CAD\Spring Lane Mapperley-30 SLO PLAN.dwg