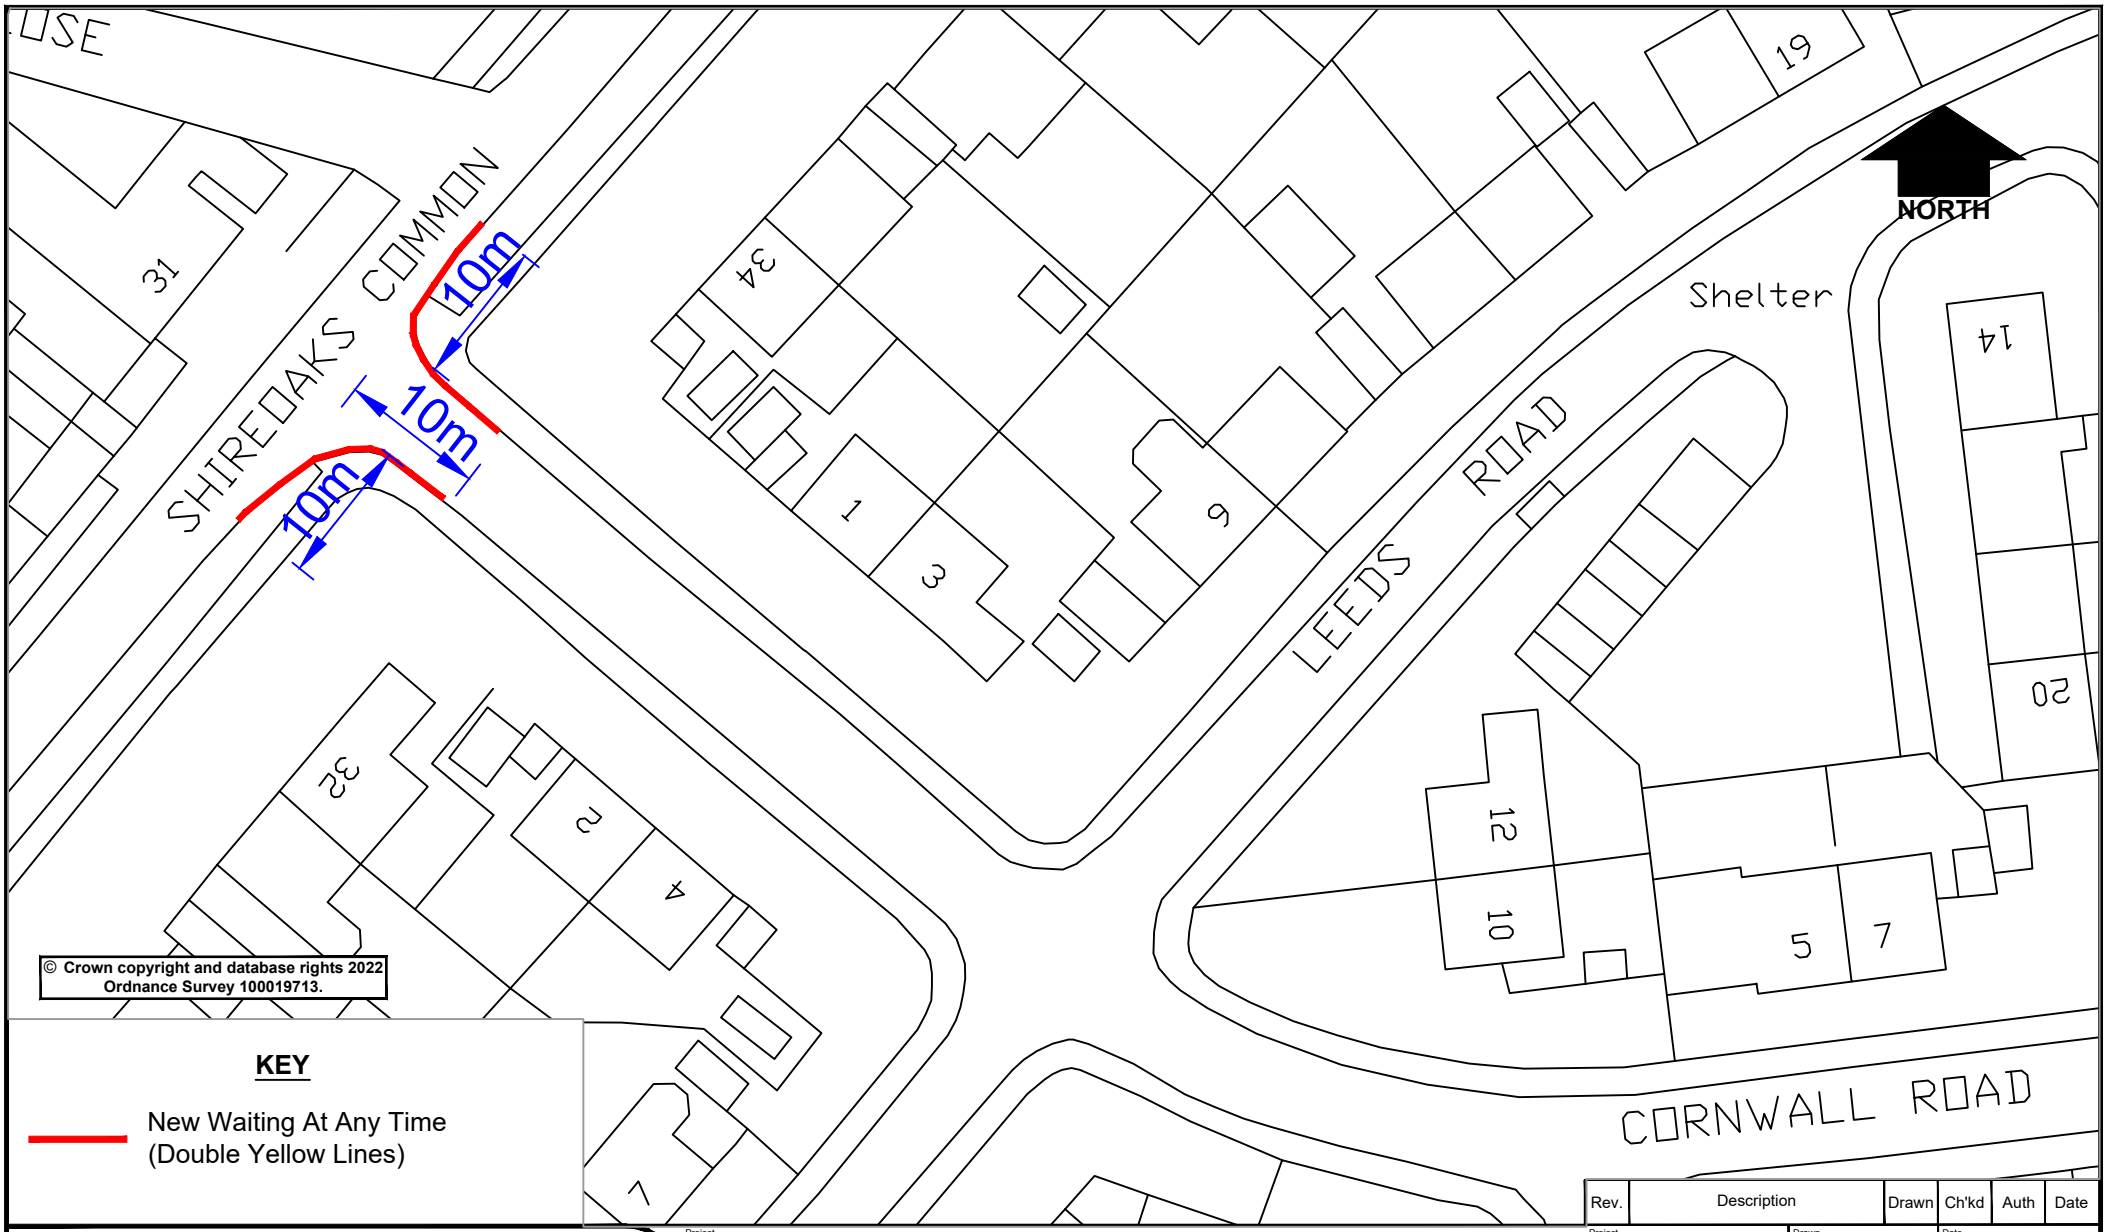

© Crown copyright and database rights 2022
Ordnance Survey 100019713.

KEY

New Waiting At Any Time
(Double Yellow Lines)

Rev.	Description	Drawn	Ch'kd	Auth	Date

in partnership with

Nottinghamshire County Council

www.viaem.co.uk Tel 0115 804 2100
Bilsthorpe Depot, Bilsthorpe Business Park, Bilsthorpe, Nottinghamshire, NG22 8ST

Project: Shireoaks Common /Cornwall Rd, Shireoaks		Drawn: GC	Date: May '22
Status	Project No.: TP2150296	Ch'kd: JB	Date: May '22
Drawing Title: TRO 1268 - New Double Yellow Lines		Auth: MN	Traced
Drawing No.: H/GC/3849/03		Rev.: 0	Scale: NTS

© Via East Midlands Limited,Registered in England no.09903246

A4

May 11,2022 - 10:04am \\ncadmin.ad.nottscc.gov.uk\ncdata\Highways\One Programme\2021-22\TP 2150 296 Shireoaks Common-Cornwall Rd Shireoaks\B Design Phase\B04 Detailed Design\Has Madas and AB\Works.dwg