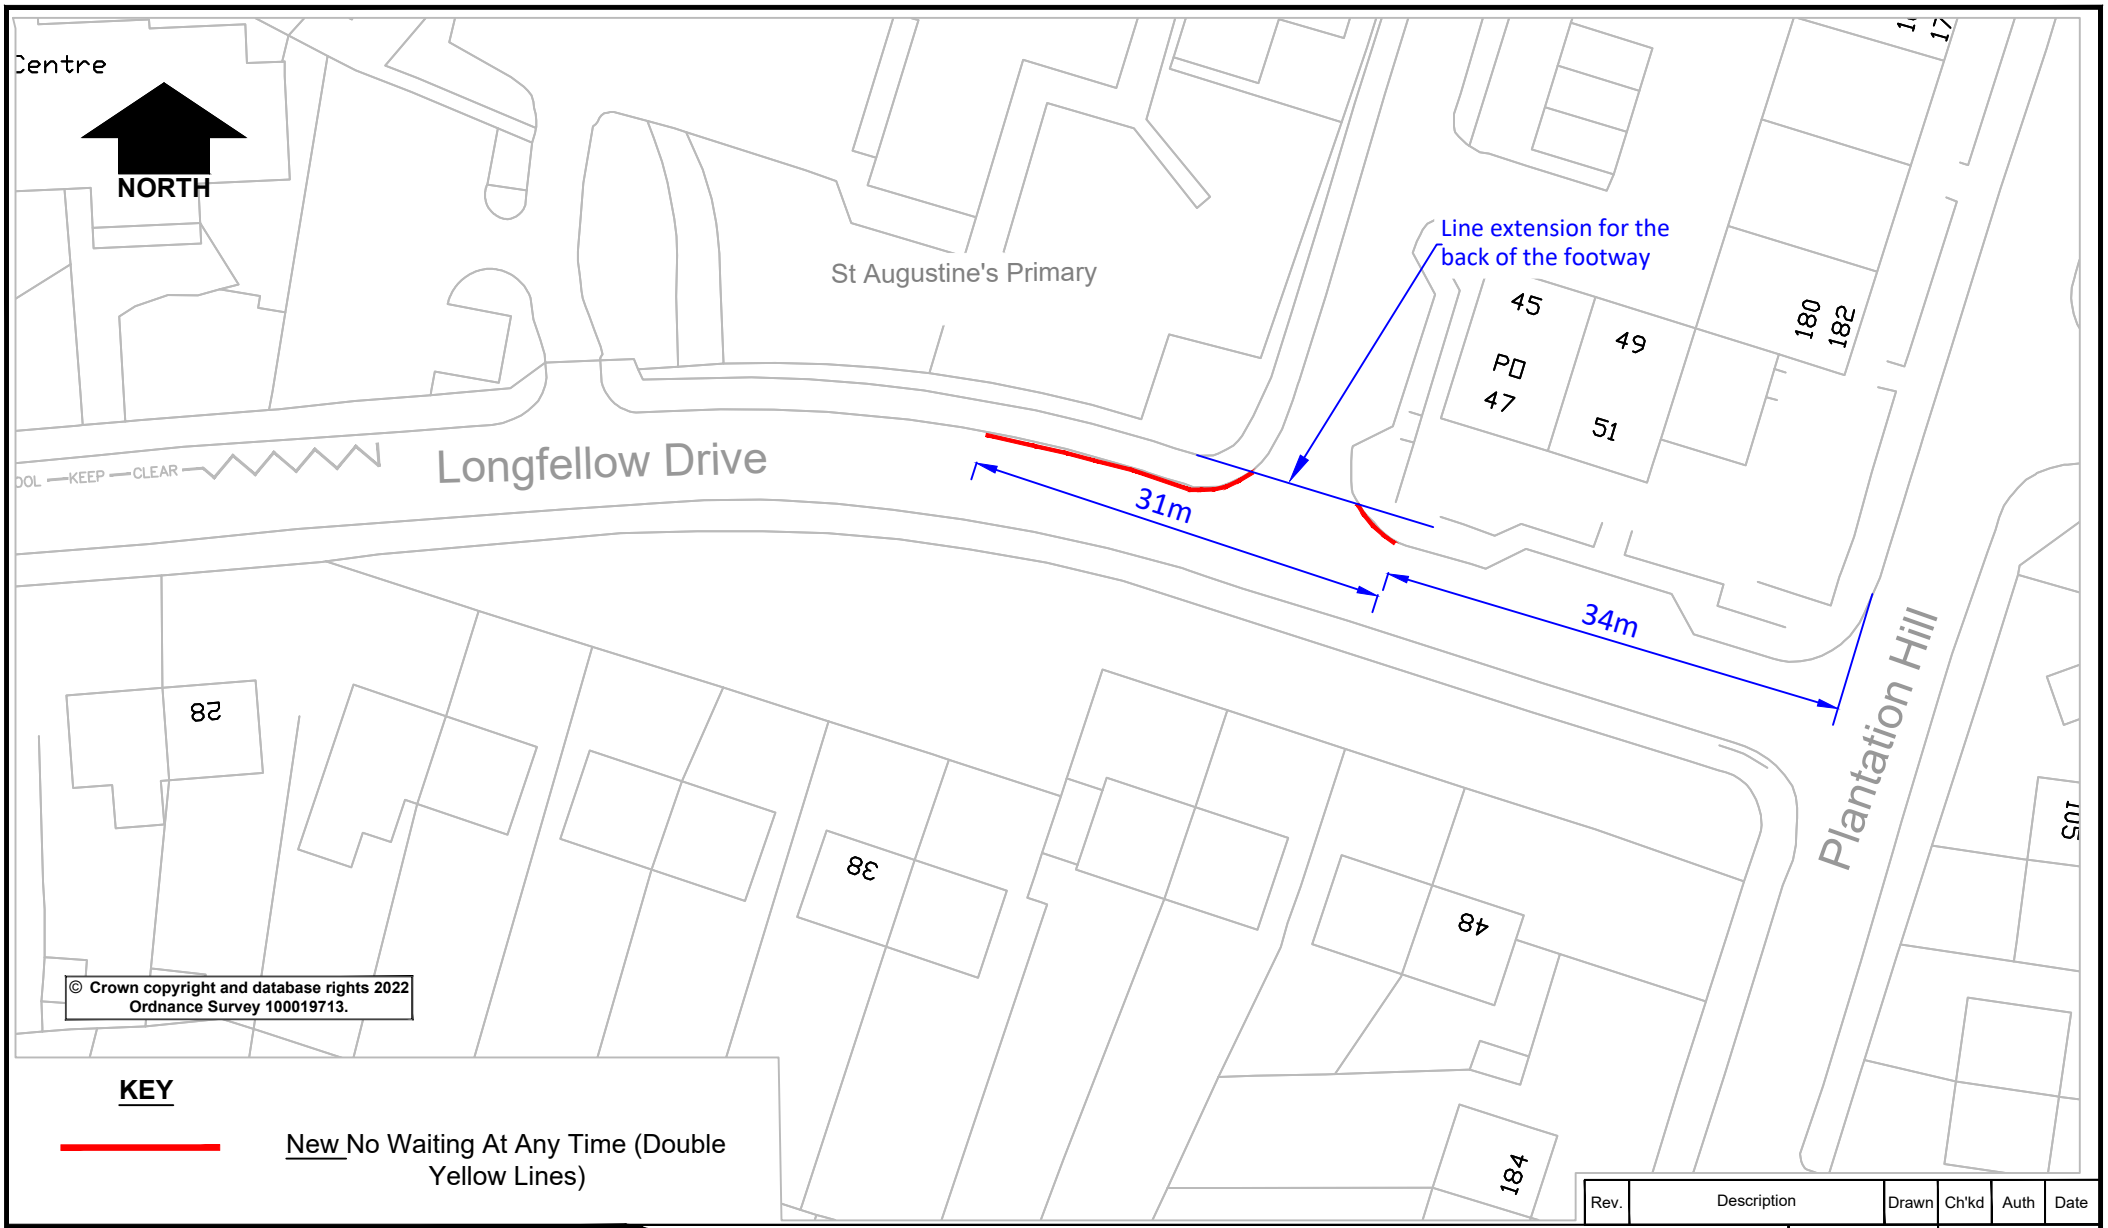

KEY

New No Waiting At Any Time (Double Yellow Lines)

Rev.	Description	Drawn	Ch'kd	Auth	Date

in partnership with Nottinghamshire County Council

www.viaem.co.uk Tel 0115 804 2100
Bilsthorpe Depot, Bilsthorpe Business Park, Bilsthorpe, Nottinghamshire, NG22 8ST

Project: Longfellow Drive, Worksop		Drawn: GC	Date: Mar '22
Status	Project No.: CN2150289	Ch'kd: JB	Date: Mar '22
Drawing Title: TRO - 1264 New Double Yellow Lines		Auth: HN	Traced
Drawing No.: H/GC/3761/03		Rev.: 0	Scale: NTS

© Via East Midlands Limited,Registered in England no.09903246

A4

Mar 09,2022 - 2:45pm \\nccadmin.ad.nottscc.gov.uk\nccdata\Highways\One Programme\2021-22\TP 2150 289 Longfellow Dr Worksop\B Design Phase\B04 Detailed Design\As Builts.dwg