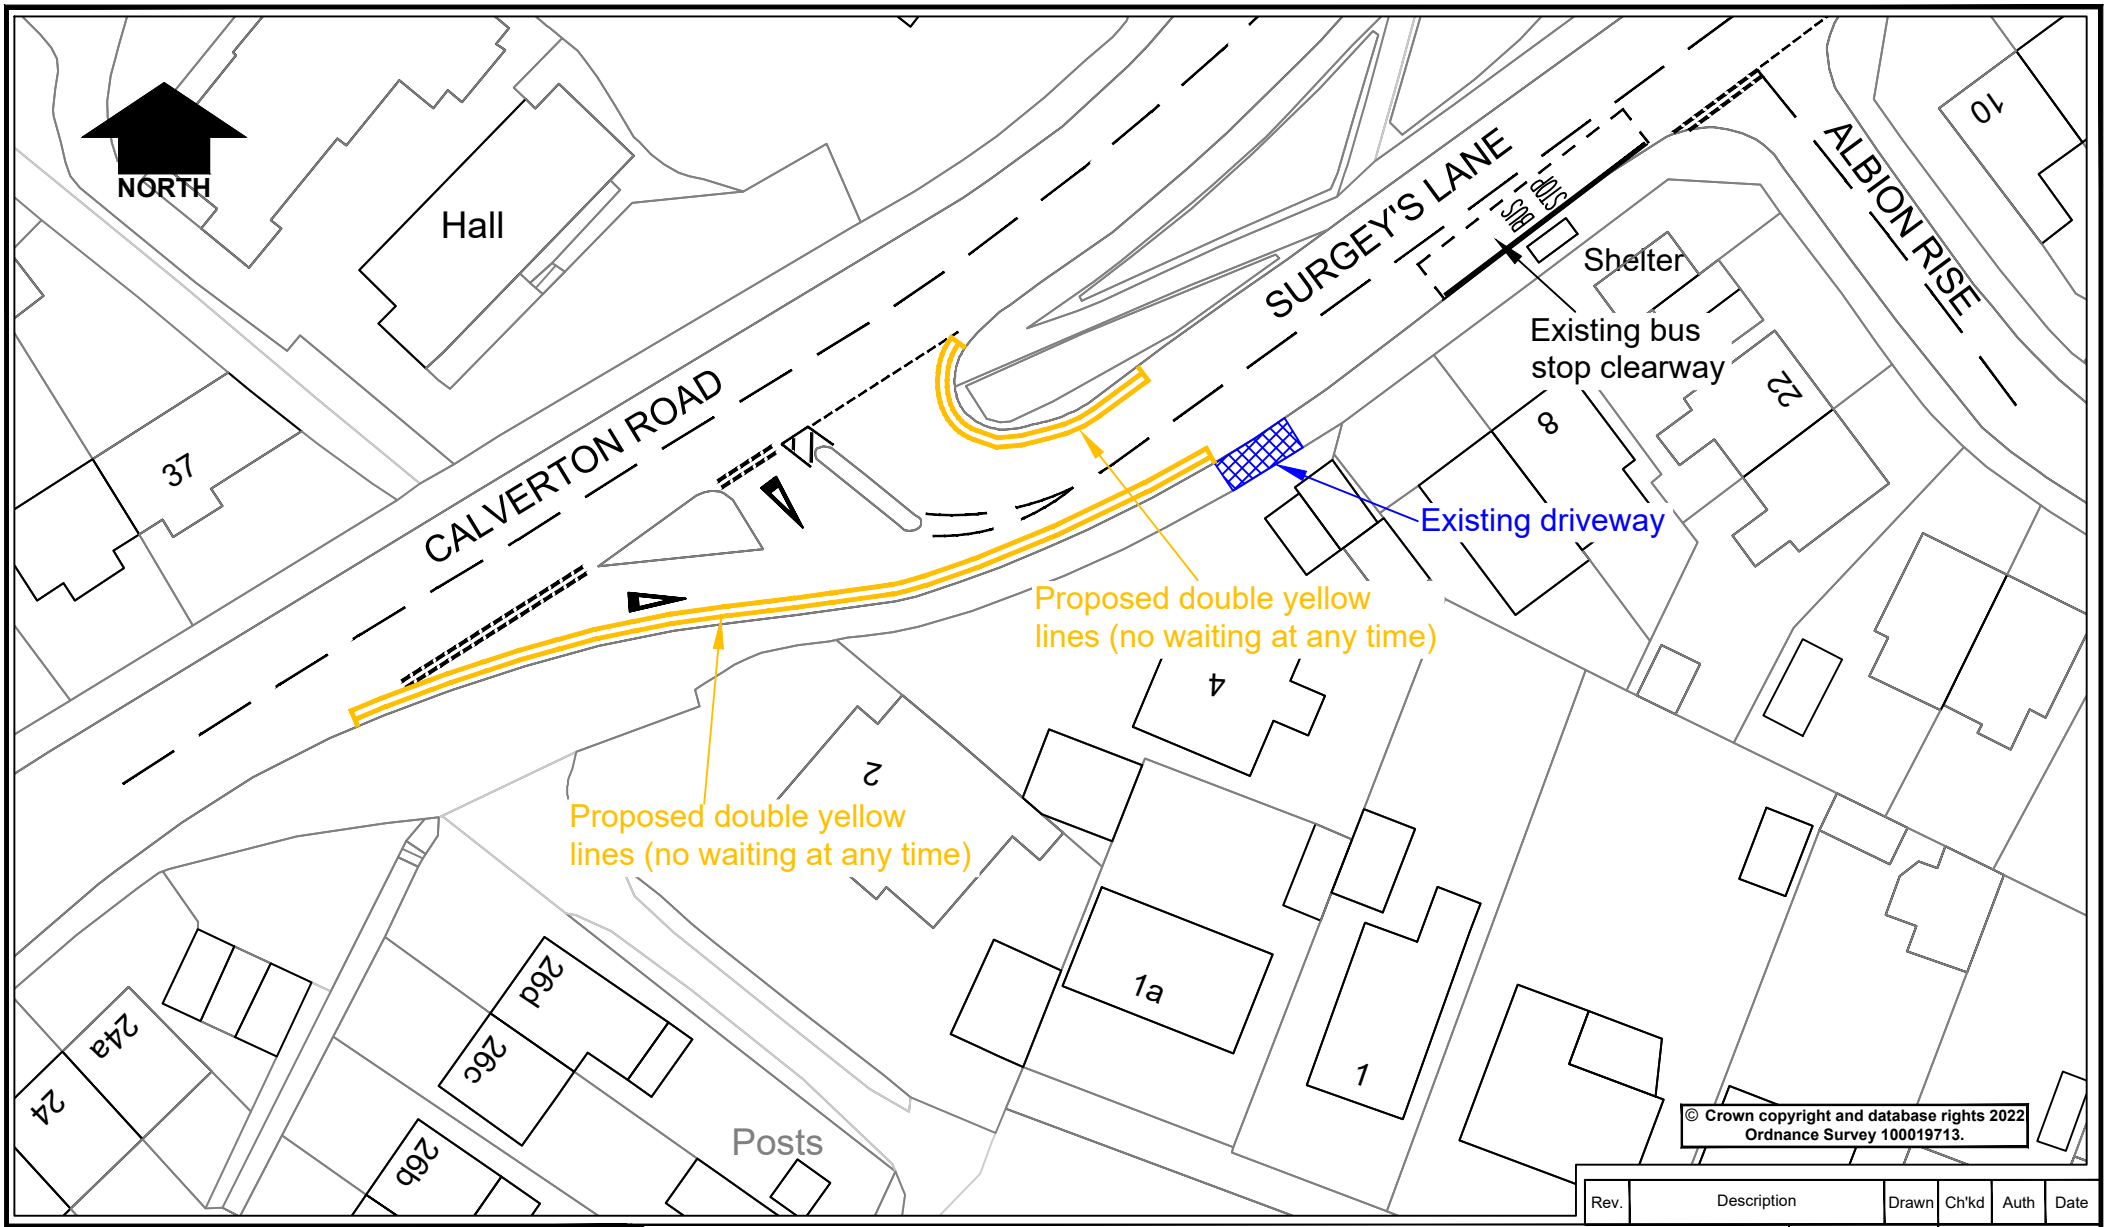

Rev.	Description	Drawn	Ch'kd	Auth	Date

in partnership with Nottinghamshire County Council
www.viaem.co.uk Tel 0115 804 2100
Bilsthorpe Depot, Bilsthorpe Business Park, Bilsthorpe, Nottinghamshire, NG22 8ST

Project: Surgey's Lane, Arnold		Drawn: J.A.B.	Date: Dec.22
Status	Project No.: TRO 7259	Ch'kd: M.N.	Date: Dec.22
Drawing Title: Proposed Double Yellow Lines (no waiting at any time)		Auth	Traced
Drawing No.: H/JAB/4118/01		Rev.	Scale: 1:1000 @A4

© Via East Midlands Limited,Registered in England no.09903246

A4

Dec 05,2022 - 8:57am I:\Highways\One Programme\2022-23\2022-23\TP2250 779 Surgeys Lane Calverton Road Arnold\B Design Phase\B07 TROs\Surgeys Ln Arnold - TRO PLAN.dwg