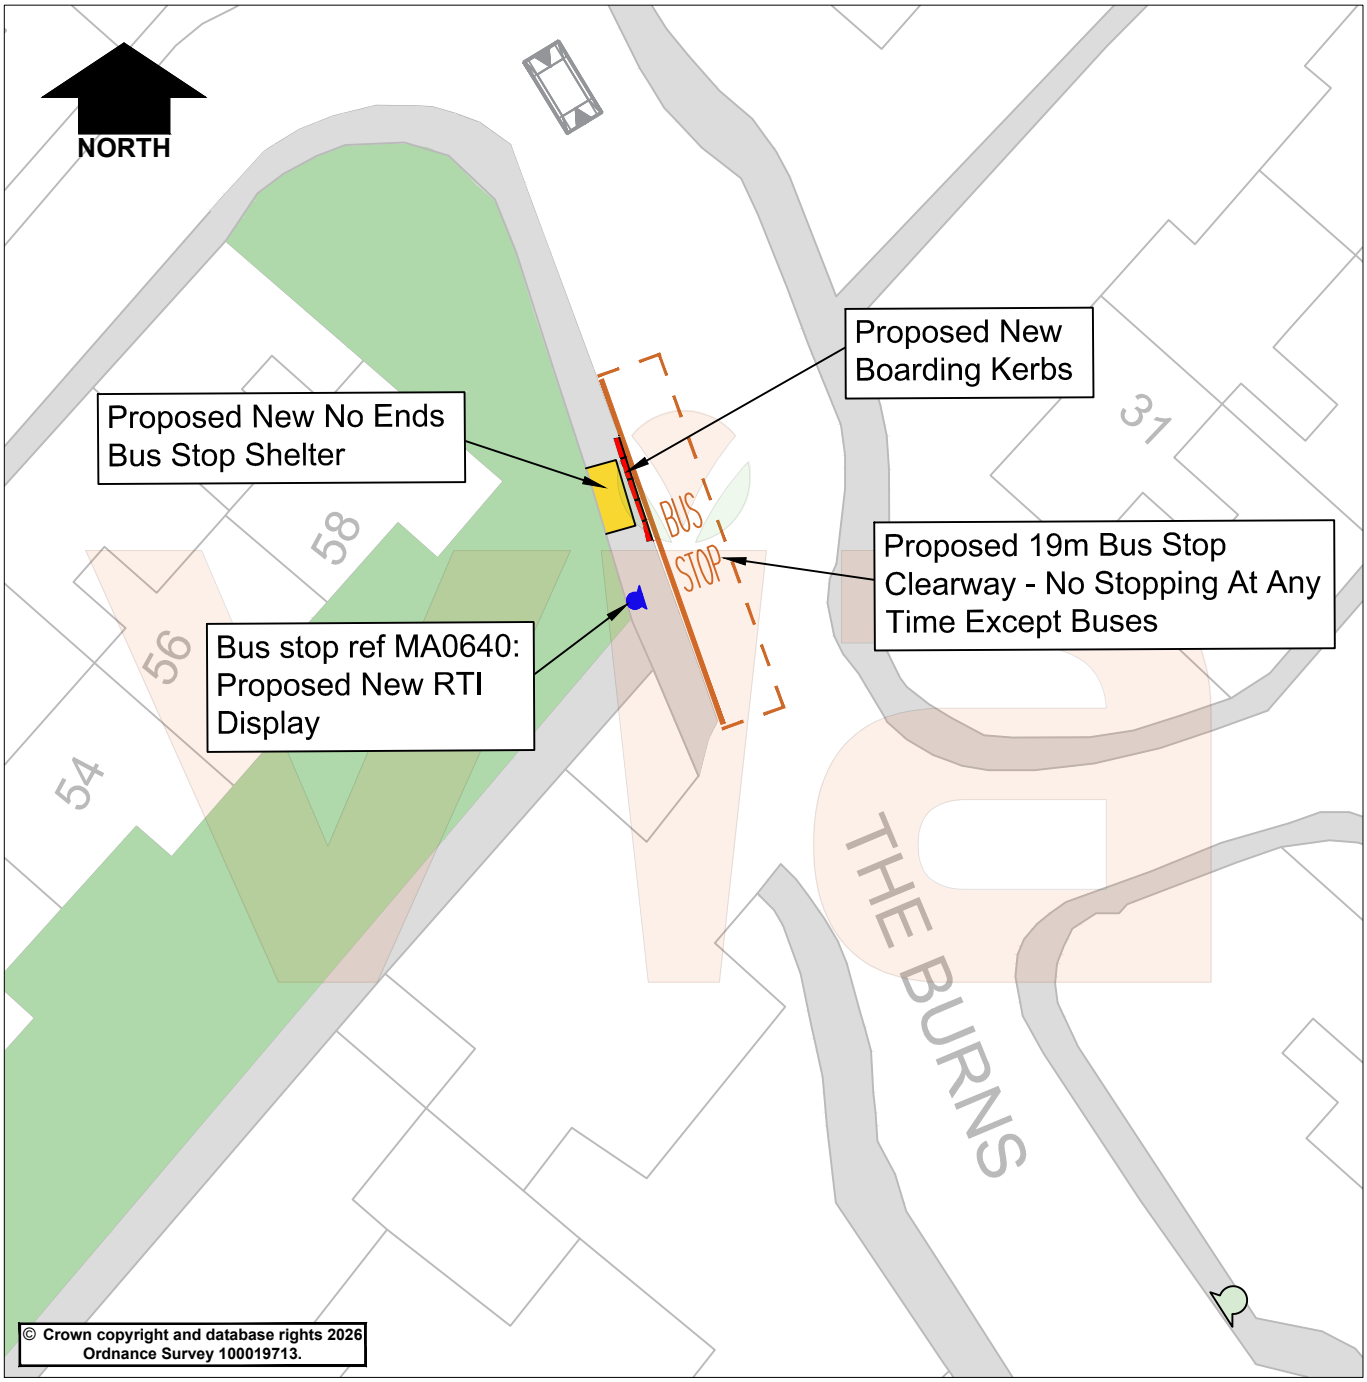

KEY

- Bus stop ref MA0640: Proposed New RTI display
- Proposed Bus Boarding Kerbs
- Existing Bus Stop Pole ref MA0572
- Proposed New 19m Bus Stop Clearway (No Stopping At Any Time Except Buses)
- Proposed New - No Ends Bus Stop Shelter

Rev.	Description	Drawn	Ch'kd	Auth	Date

in partnership with Nottinghamshire County Council

www.viaem.co.uk Tel 0115 804 2100

Bilsthorpe Depot, Bilsthorpe Business Park, Bilsthorpe, Nottinghamshire, NG22 8ST

Project: The Burns, Warsop		Drawn: NG	Date: AUG 26
		Ch'kd: JG	Date: AUG 26
Status: Advert	Project No.: TP2550280 - NNS148	Auth: SLW	Traced:
Drawing Title: Proposed New Bus Stop Clearway Location			Scale: NTS
Drawing No.: H/NG/5318/03			Rev.: 0

© Via East Midlands Limited,Registered in England no.09903246

A4

Aug 14,2026 - 11:04am C:\Users\NatanTeegay\DC\ACCDocs\ViaEM\TP2550280 BSIP Operator Pinch Points Package 25-26\Project Files\0 Pinch Points\NNS148 - The Burns, Warsop\B Design Phase\B03 Drawings\NNS148 - The Burns, Warsop.DWG