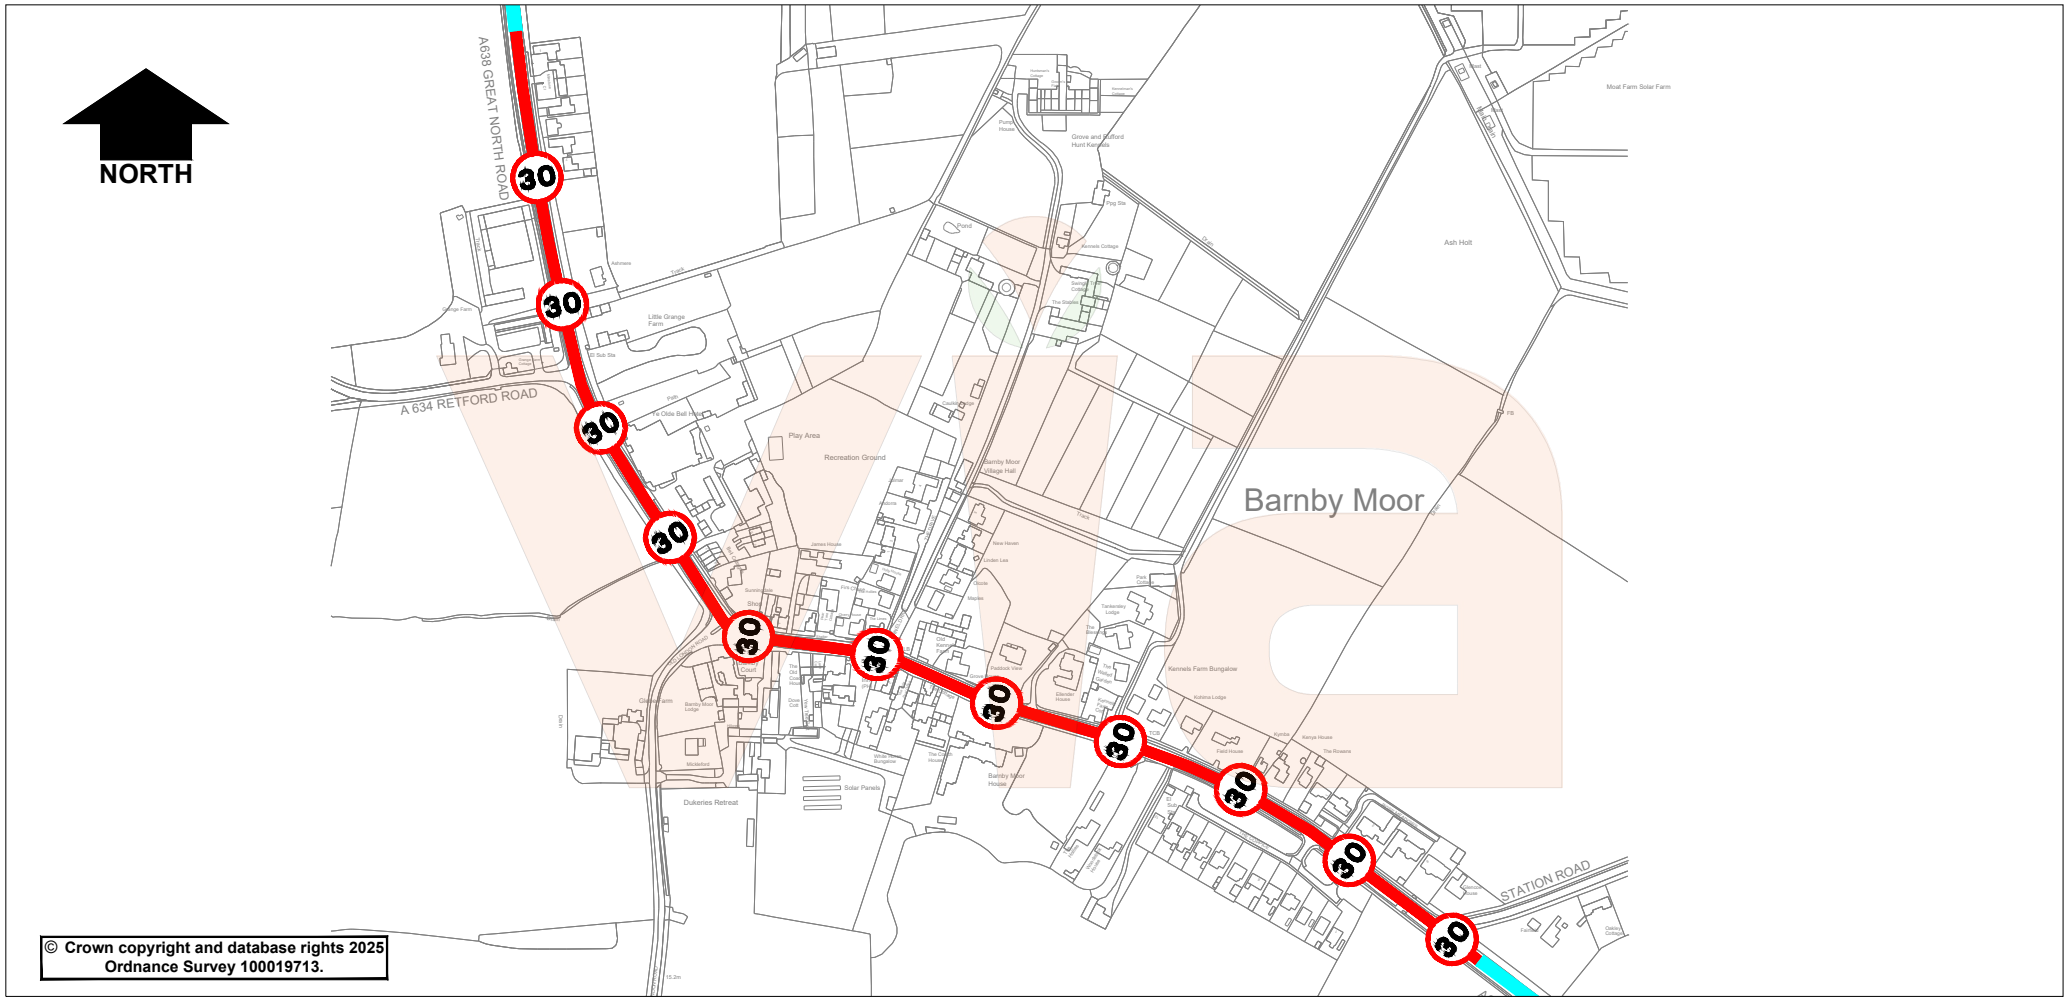

© Crown copyright and database rights 2025
Ordnance Survey 100019713.

Key:

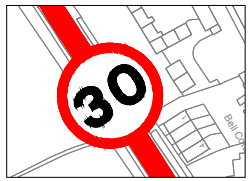

Proposed 30mph Speed Limit

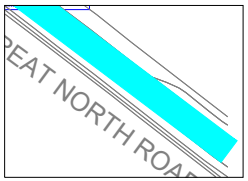

Existing 50mph Speed Limit

Rev.	Description	Drawn	Ch'kd	Auth	Date

in partnership with

Nottinghamshire County Council

www.viaem.co.uk Tel 0115 804 2100
Bilsthorpe Depot, Bilsthorpe Business Park, Bilsthorpe, Nottinghamshire, NG22 8ST

Project	A638 Great North Road, Barnby Moor	Drawn: JLB	Date: Feb 25
Status: Stage 2 / Project No.: TRO 1315		Ch'kd: MN	Date: Feb 25
Drawing Title: Proposed Speed Limit Change to 30mph		Auth: MN	Traced:
Drawing No.: H/JLB/4944/01		Rev.: A	Scale: NTS

© Via East Midlands Limited,Registered in England no.09903246

A4

Feb 25,2025 - 11:09am C:\Users\JB1193\DOCDocs\ViaEM\TP2450187 A638 Great North Road - Barnby Moor\Project Files\TP2450187 A638 Great North Road Barnby Moor\B Design Phase\B03 Drawings\A638 Great North Road - Plan 2.dwg