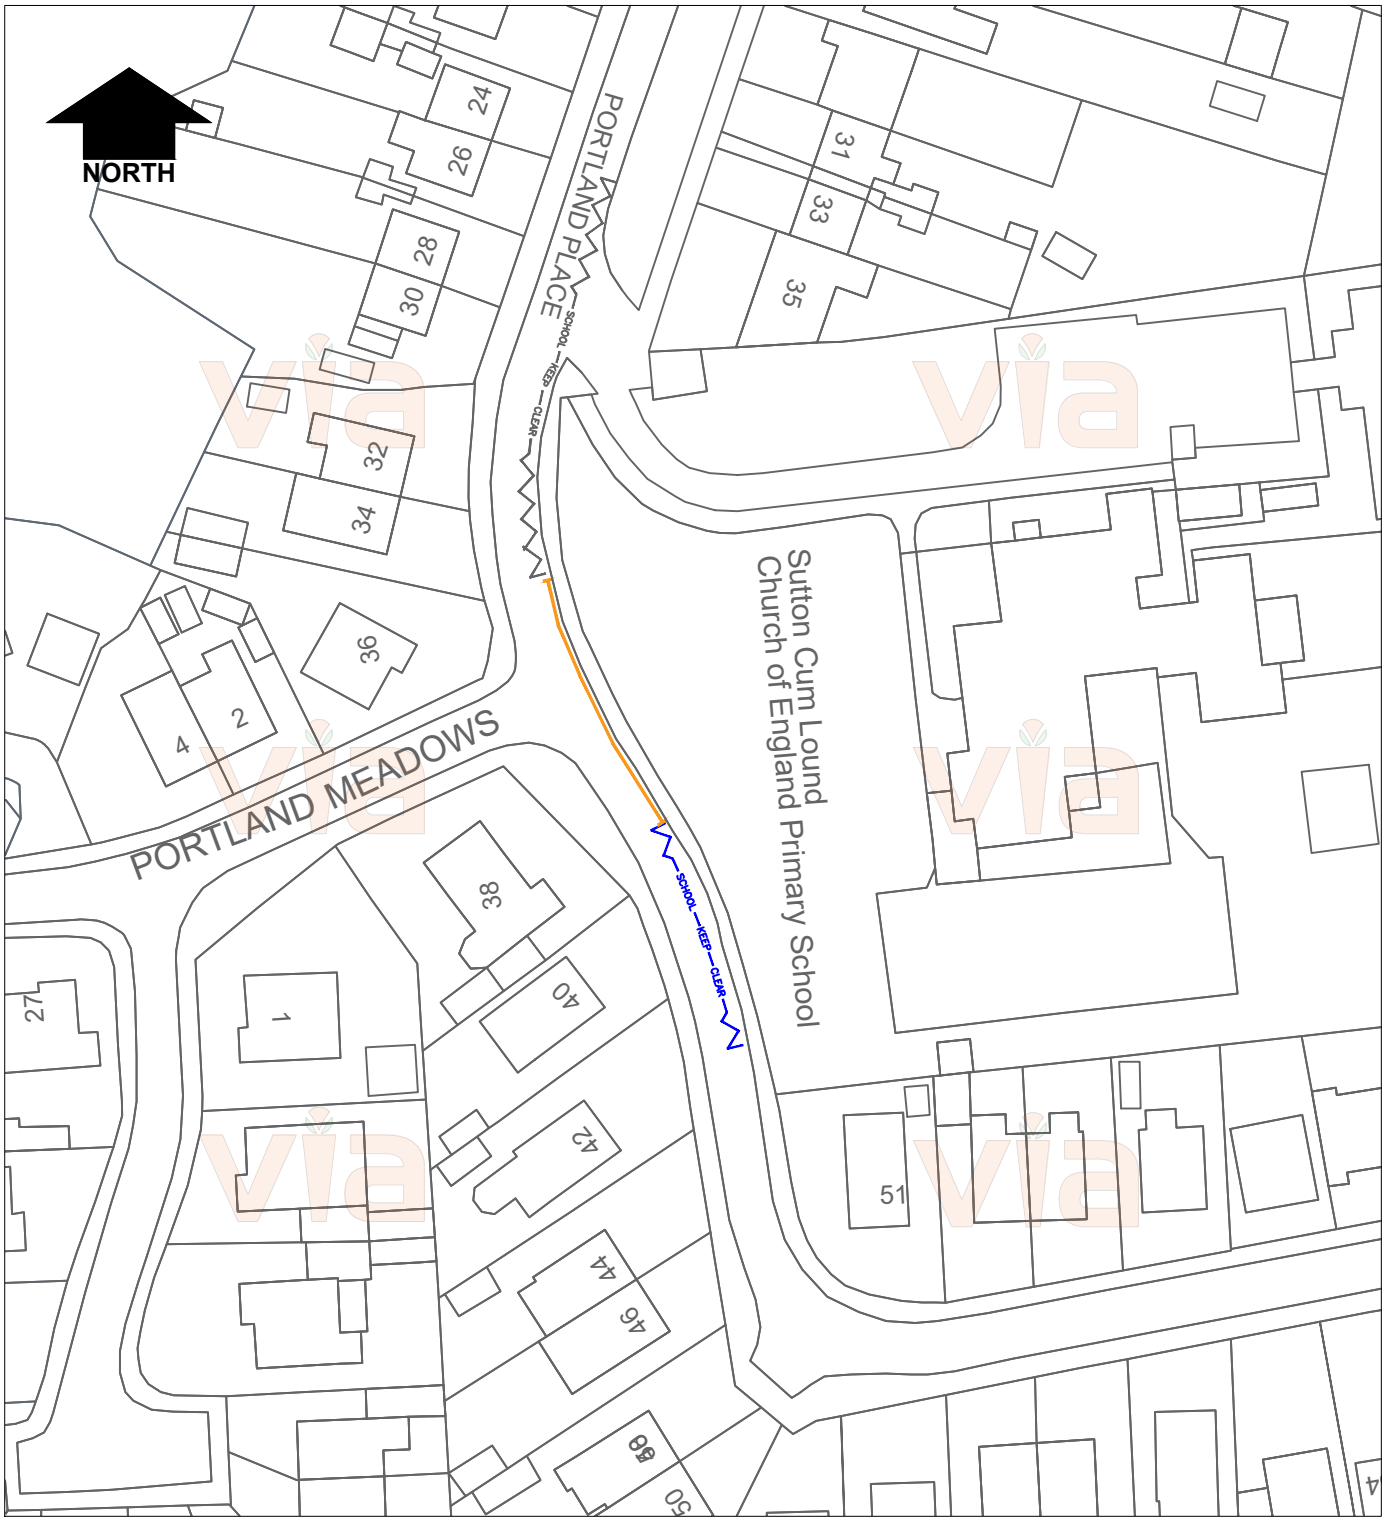

KEY

Proposed Single Yellow Lines (Mon - Fri 8am - 4.30pm)

Existing Entrance Clearway (School Keep Clear)

Existing Entrance Clearway (School Keep Clear) to be made legally enforceable

© Crown copyright and database rights 2025 Ordnance Survey 100019713.

in partnership with Nottinghamshire County Council

www.viaem.co.uk Tel 0115 804 2100

Bilsthorpe Depot, Bilsthorpe Business Park, Bilsthorpe, Nottinghamshire, NG22 8ST

Project: Portland Place, Sutton Cum Lound		Drawn: CLW	Date: SEPT 25
		Ch'kd: SLW	Date: SEPT 25
Status: Stage 2	Project No.: TRO 1322	Auth: MN	Traced
Drawing Title: Proposed Installation of Single Yellow Line - Stage Two Plan			Scale: NTS
Drawing No.: H/CLW/5005/01			Rev.: 0

© Via East Midlands Limited,Registered in England no.09903246

A4

Sep 01,2025 - 4:11pm C:\Users\cw89\DC\ACCDocs\ViaEM\TP2450236 Portland Place - Sutton Cum Lound\Project Files\TP2450236 Portland Place Sutton Cum Lound\B Design Phase\B03 Drawings\Portland Place (c).dwg