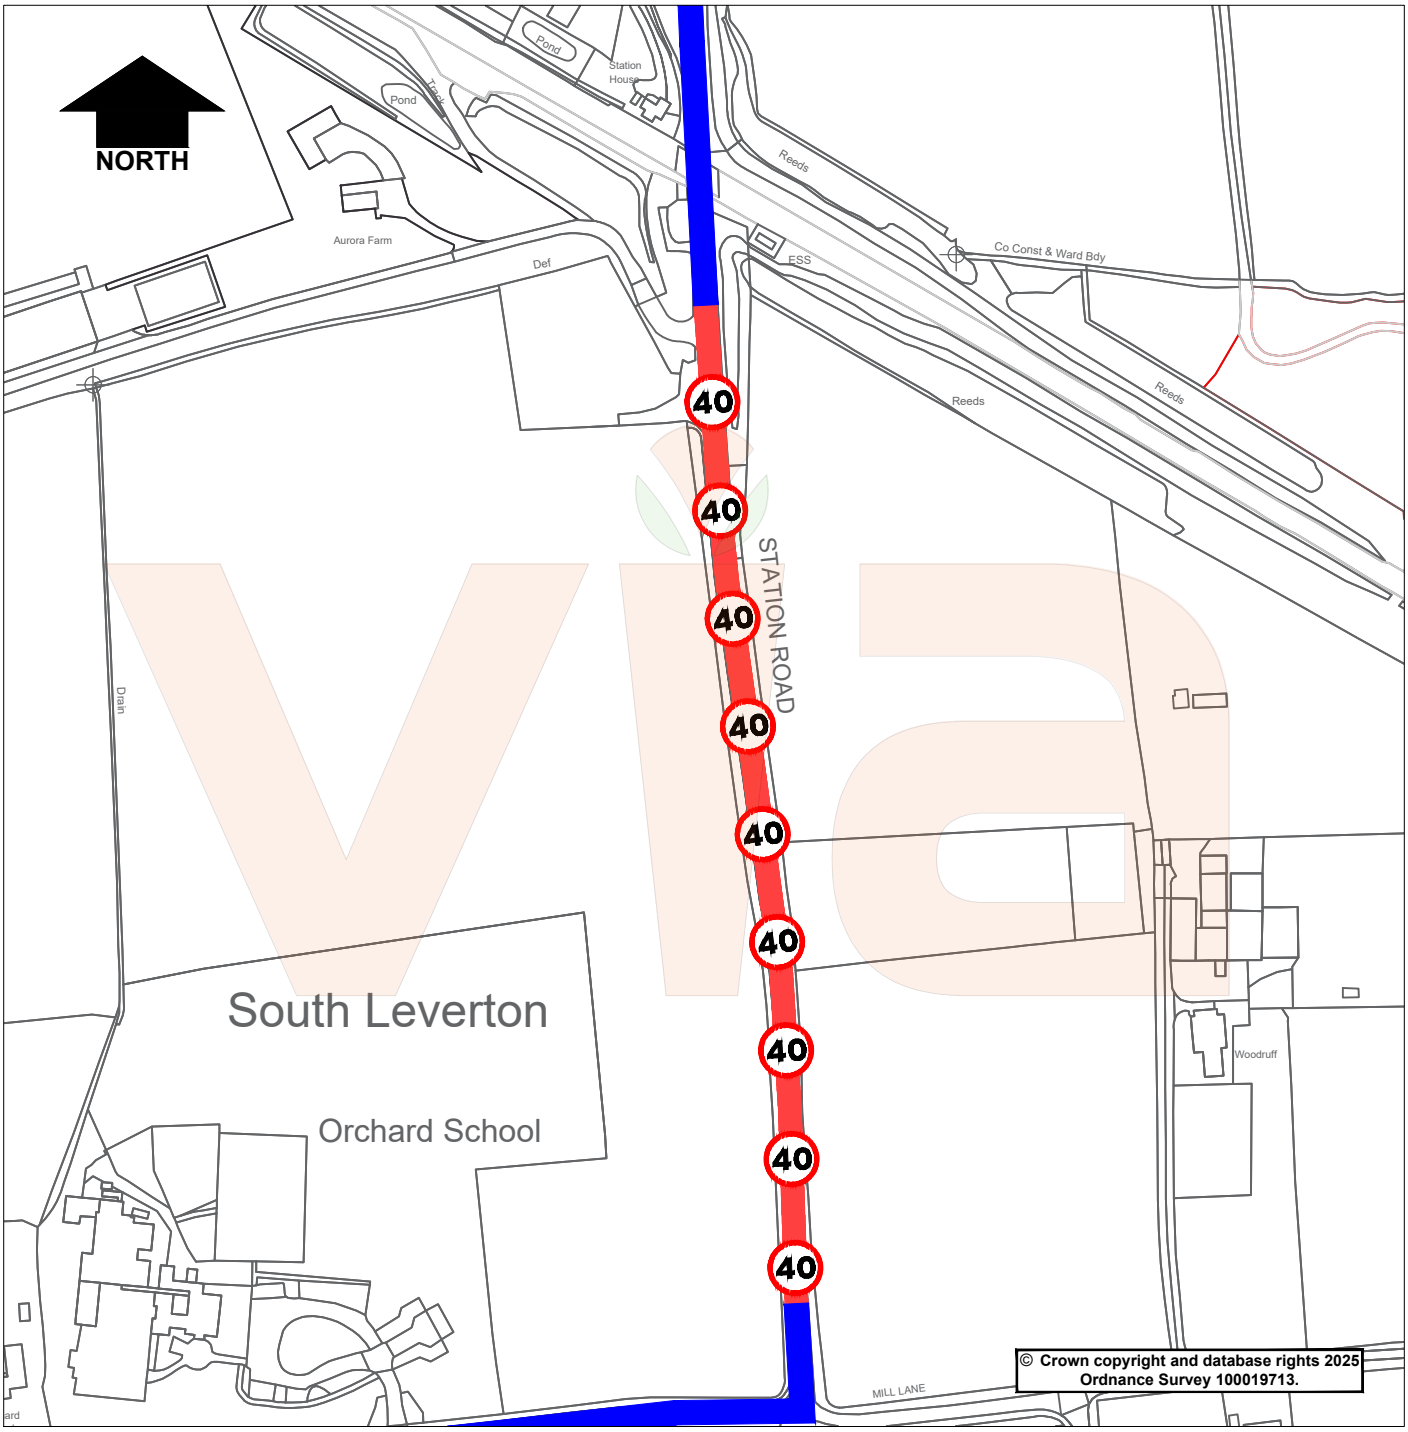


## KEY

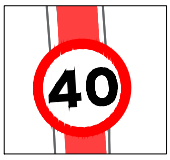


Proposed 40mph Speed Limit (Existing 30 mph)

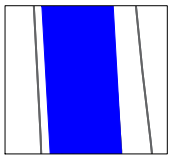

Existing 30mph Speed Limit

| Rev. | Description | Drawn | Ch'kd | Auth | Date |
|---|---|---|---|---|---|

via

in partnership with

Nottinghamshire County Council

www.viaem.co.uk Tel 0115 804 2100
Bilsthorpe Depot, Bilsthorpe Business Park, Bilsthorpe, Nottinghamshire, NG22 8ST

| | | | |
|---|---|---|---|
| Project: Station Road, South Leverton | | Drawn: JDC | Date: Nov 25 |
| | | Ch'kd: SLW | Date: Nov 25 |
| Status: Stg 2 | Project No.: TRO 1325 | Auth: MN | Traced: |
| Drawing Title: Proposed 40 mph Speed Limit - Stage 2 Consultation Plan | | | Scale: NTS |
| Drawing No.: H/JDC/5088/01 | | | Rev.: 0 |

© Via East Midlands Limited,Registered in England no.09903246

A4

Oct 29, 2025 - 2:45pm C:\Users\jw120\DC\ACCDocs\ViaEM\TP5F03~1\PROJEC~1\TP2450~1\BDESIG~1\B03DRA~1\Station Road, South Leverton - tile.dwg