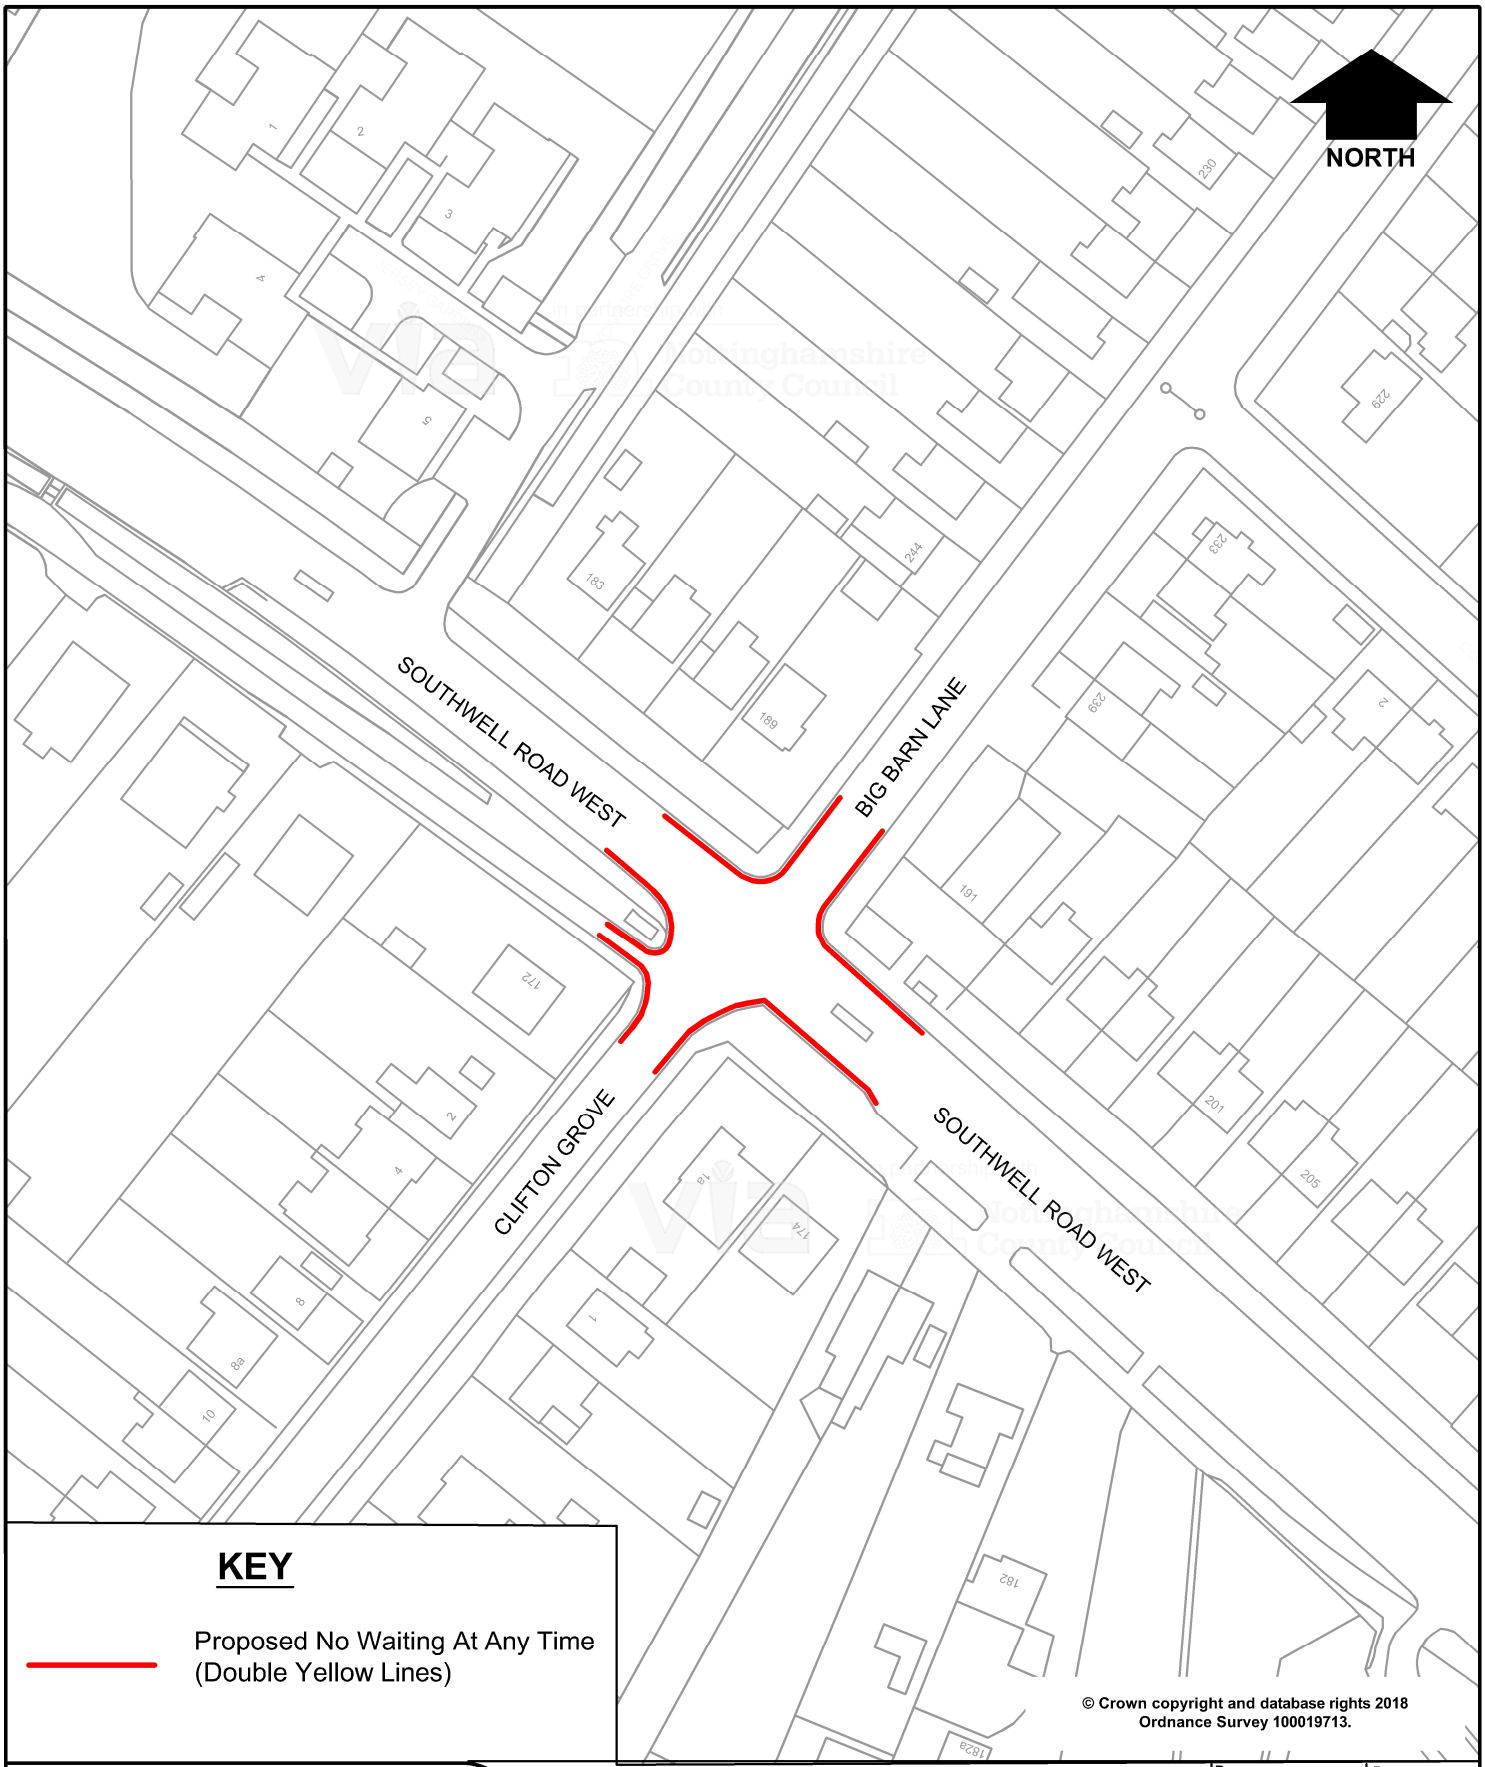

KEY

Proposed No Waiting At Any Time
(Double Yellow Lines)

© Crown copyright and database rights 2018
Ordnance Survey 100019713.

in partnership with
Nottinghamshire County Council
www.viaem.co.uk Tel 01623 873873
Bilsthorpe Depot, Bilsthorpe Business Park,
Bilsthorpe, Nottinghamshire NG22 8ST

Project: Big Barn Lane, Clifton Grove and Southwell Road West, Mansfield		Drawn: JMR	Date: Jan '18
		Ch'kd: JAB	Date: Jan '18
Status	Project No.: TRO 2212 HW 10347	Auth	Traced
Title: Proposed Double Yellow Lines			Scale: 1:1000
Drawing No.: H/JMR/2618/01			Rev