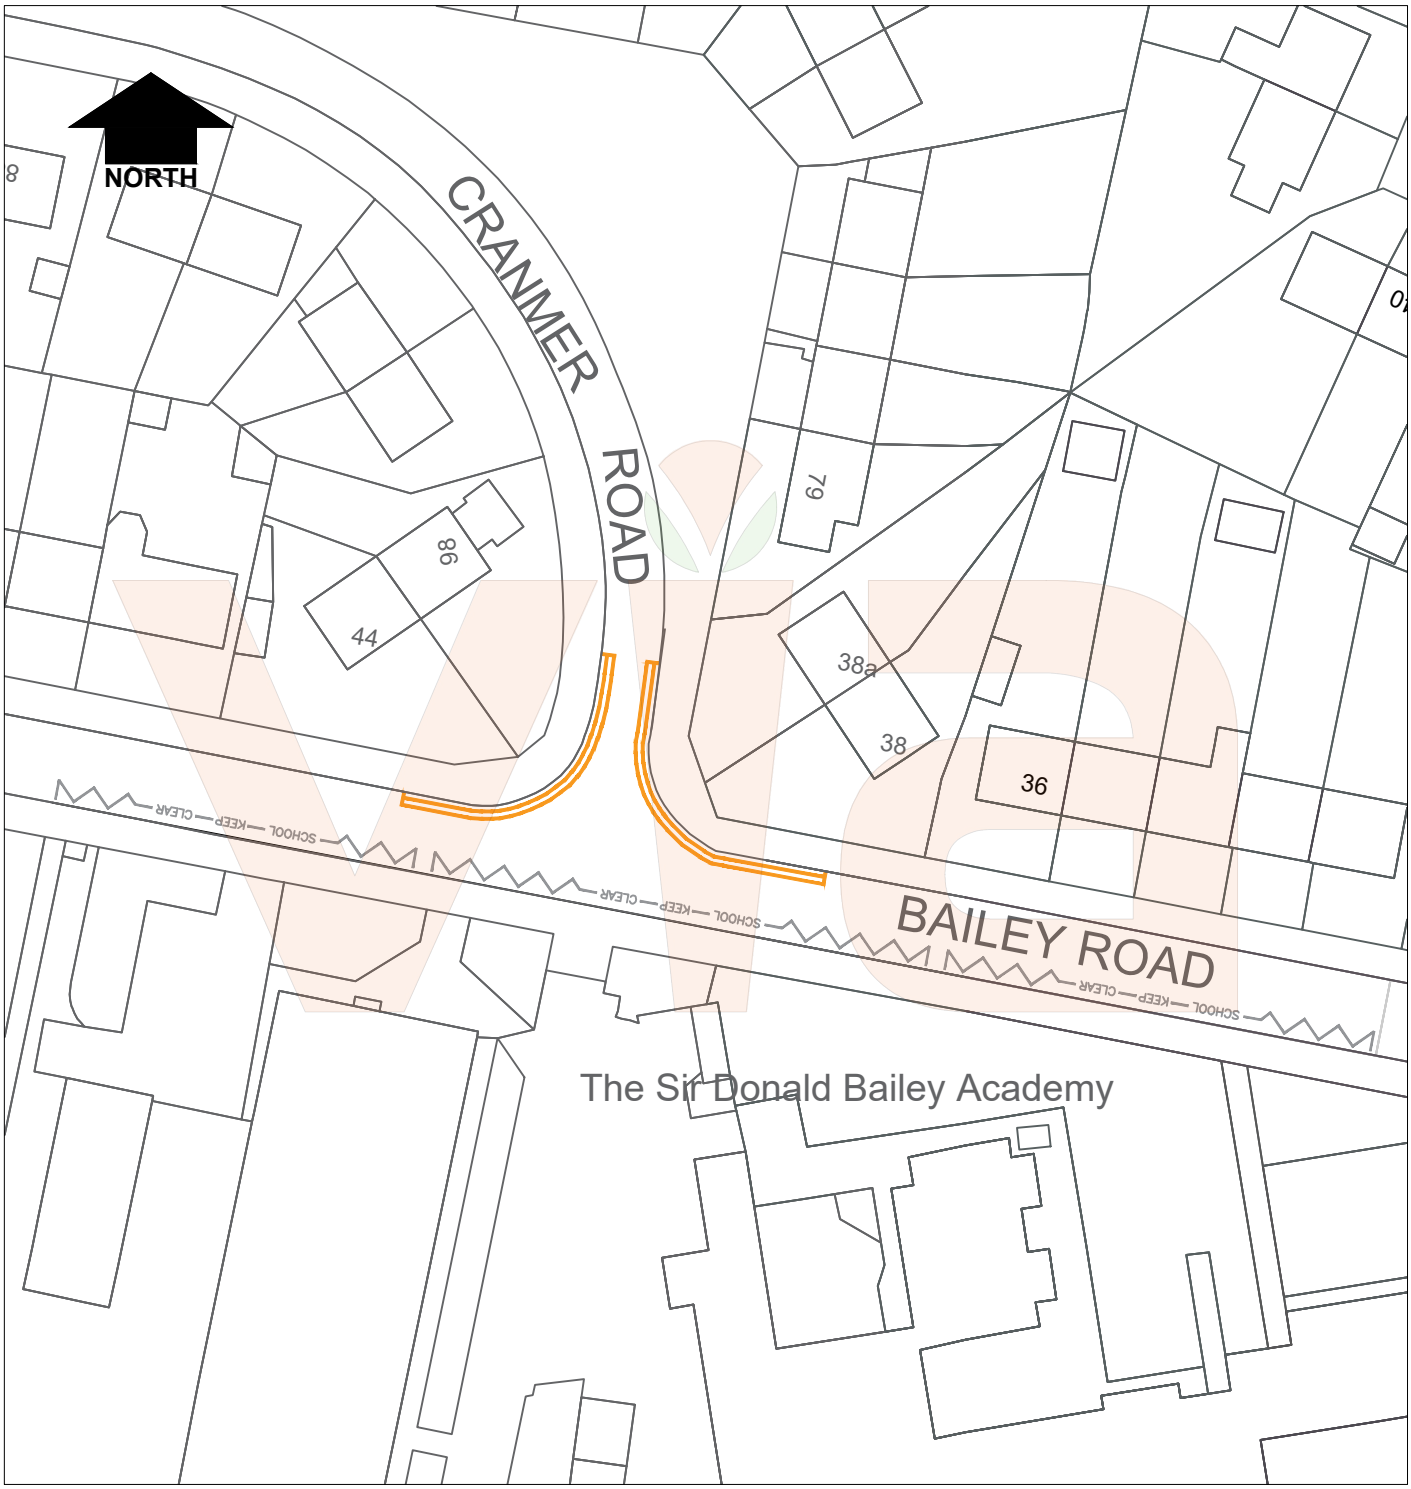

KEY

Proposed Double Yellow Lines
(No Waiting At Any Time)

Existing Entrance Clearway
(School Keep Clear)
Mon - Fri 8am - 4.30pm

© Crown copyright and database rights 2025
Ordnance Survey 100019713.

Rev.	Description	Drawn	Ch'kd	Auth	Date

in partnership with

Nottinghamshire County Council

www.viaem.co.uk Tel 0115 804 2100
Bilsthorpe Depot, Bilsthorpe Business Park, Bilsthorpe, Nottinghamshire, NG22 8ST

Project: Bailey Road/Cranmer Road, Newark		Drawn: JW	Date: Sept 25
		Ch'kd: CW	Date: Sept 25
Status: Stg 2	Project No.: TRO 3405	Auth: MN	Traced:
Drawing Title: Proposed Double Yellow Lines - Stage 2 Consultation Plan			Scale: NTS
Drawing No.: H/JW/5007/01			Rev.: 0

© Via East Midlands Limited,Registered in England no.09903246

A4

Sep 03,2025 - 9:13am C:\Users\jw120\DC\ACCDocs\ViaEM\TP2450040 Bailey Road_Cranmer Road - Newark\Project Files\TP2450040 Bailey Road Cranmer Road Newark\B Design Phase\B03 Drawings\Bailey Road, Newark2.dwg