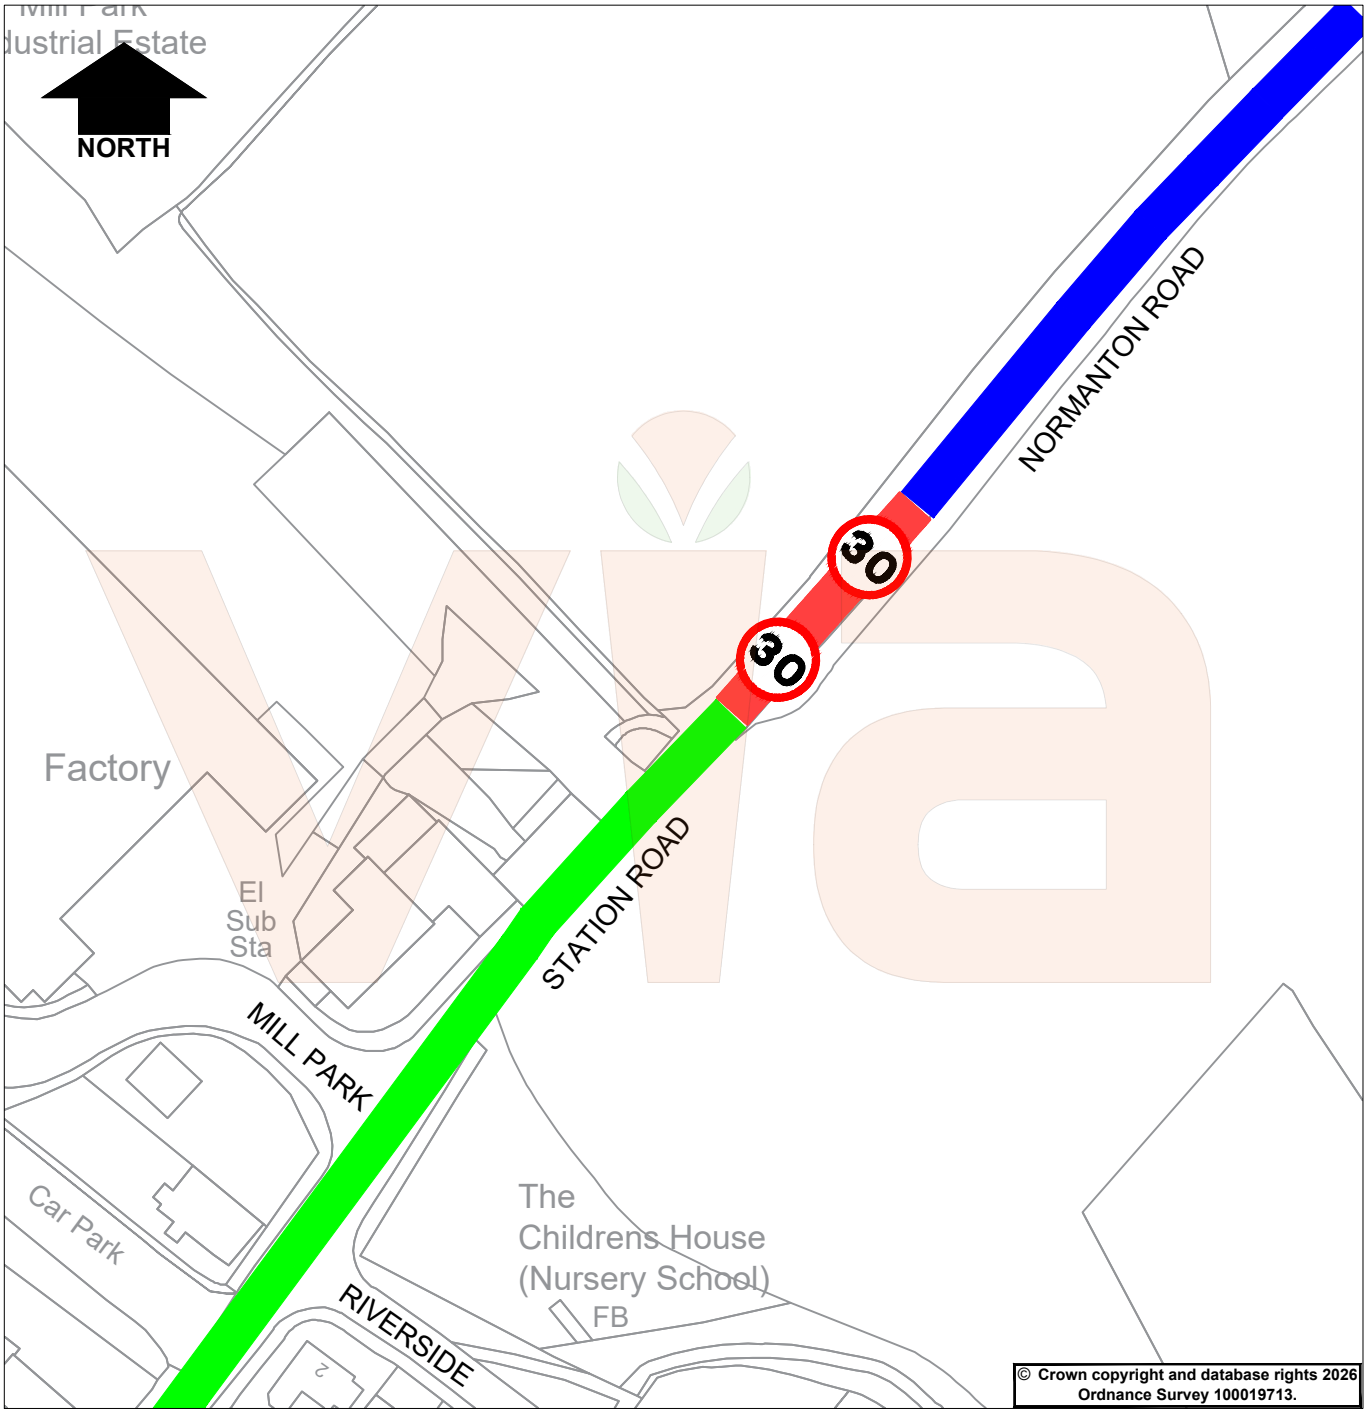

KEY

Proposed 30mph speed limit

Existing 30mph speed limit

Existing 60mph speed limit

Rev.	Description	Drawn	Ch'kd	Auth	Date

in partnership with Nottinghamshire County Council

www.viaem.co.uk Tel 0115 804 2100

Bilsthorpe Depot, Bilsthorpe Business Park, Bilsthorpe, Nottinghamshire, NG22 8ST

Project: Normanton Road, Normanton		Drawn: LF	Date: NOV 26
		Ch'kd: SW	Date: NOV 26
Status: Advert	Project No.: TRO 3432	Auth: SW	Traced:
Drawing Title: Proposed 30 MPH Speed Limit - Advert Plan			Scale: NTS
Drawing No.: H/LF/5525/01			Rev.: 0

© Via East Midlands Limited,Registered in England no.09903246

A4

Nov 19,2026 - 3:15pm C:\Users\LauraFearnley\DCACDocs\ViaEM\TP2670070 Normanton Road, Southwell\Project Files\B Design Phase\B03 Drawings\Normanton Road - Tile.dwg