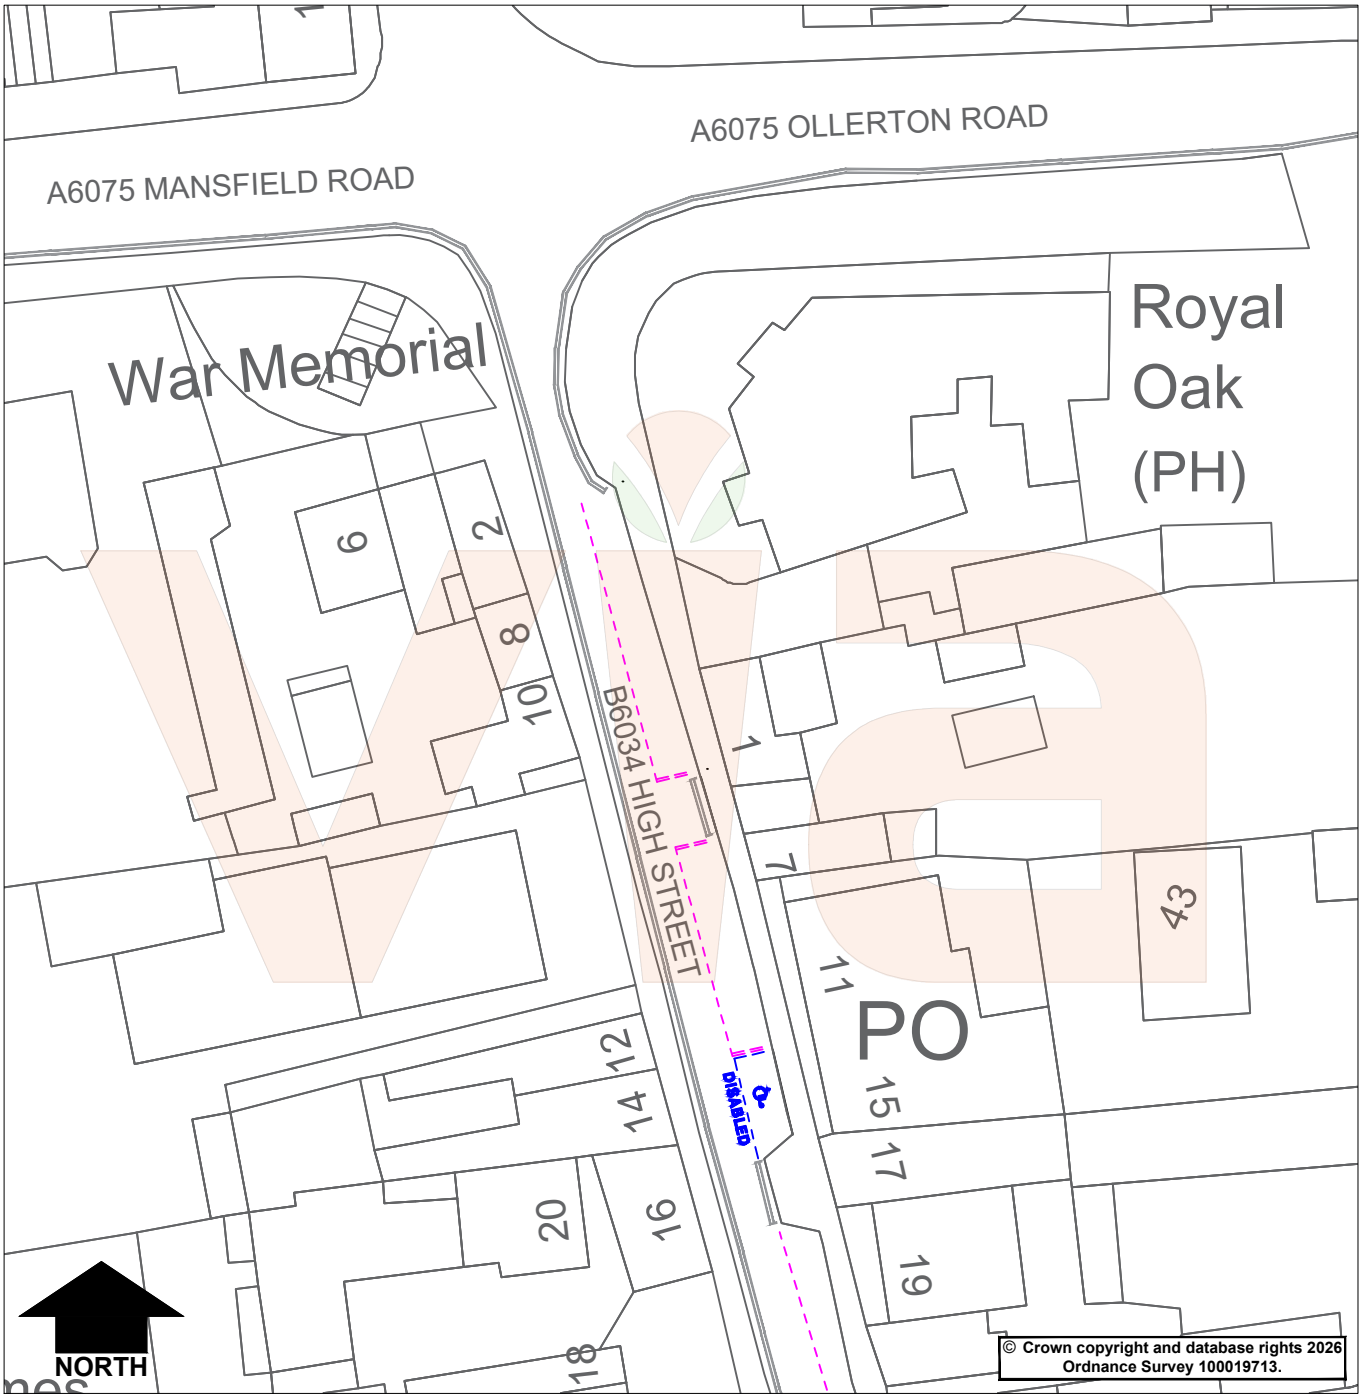


KEY

Proposed Disabled Badge Holders Only

Existing Double Yellow Lines (No Waiting At Any Time)

Existing All Vehicles, 1 Hour Return Prohibited Within 1 Hour Mon-Sat 8am-6pm

Rev.	Description	Drawn	Ch'kd	Auth	Date

in partnership with Nottinghamshire County Council

www.viaem.co.uk Tel 0115 804 2100
Bilsthorpe Depot, Bilsthorpe Business Park, Bilsthorpe, Nottinghamshire, NG22 8ST

Project: B6034 High Street, Edwinstowe		Drawn: CLW	Date: OCT 26
		Ch'kd: SLW	Date: OCT 26
Status: Advert	Project No.: TRO 3435	Auth: SLW	Traced:
Drawing Title: Additional Disabled Persons Parking Space - Advert Plan			Scale: NTS
Drawing No.: H/CLW/5551/01			Rev.: 0

© Via East Midlands Limited,Registered in England no.09903246

A4

Oct 27,2026 - 1:21pm C:\Users\cw69\DCACDocs\ViaEM\TP2640005 High Street, Edwinstowe-\Project Files\B Design Phase\B03 Drawings\B6034 High Street.dwg