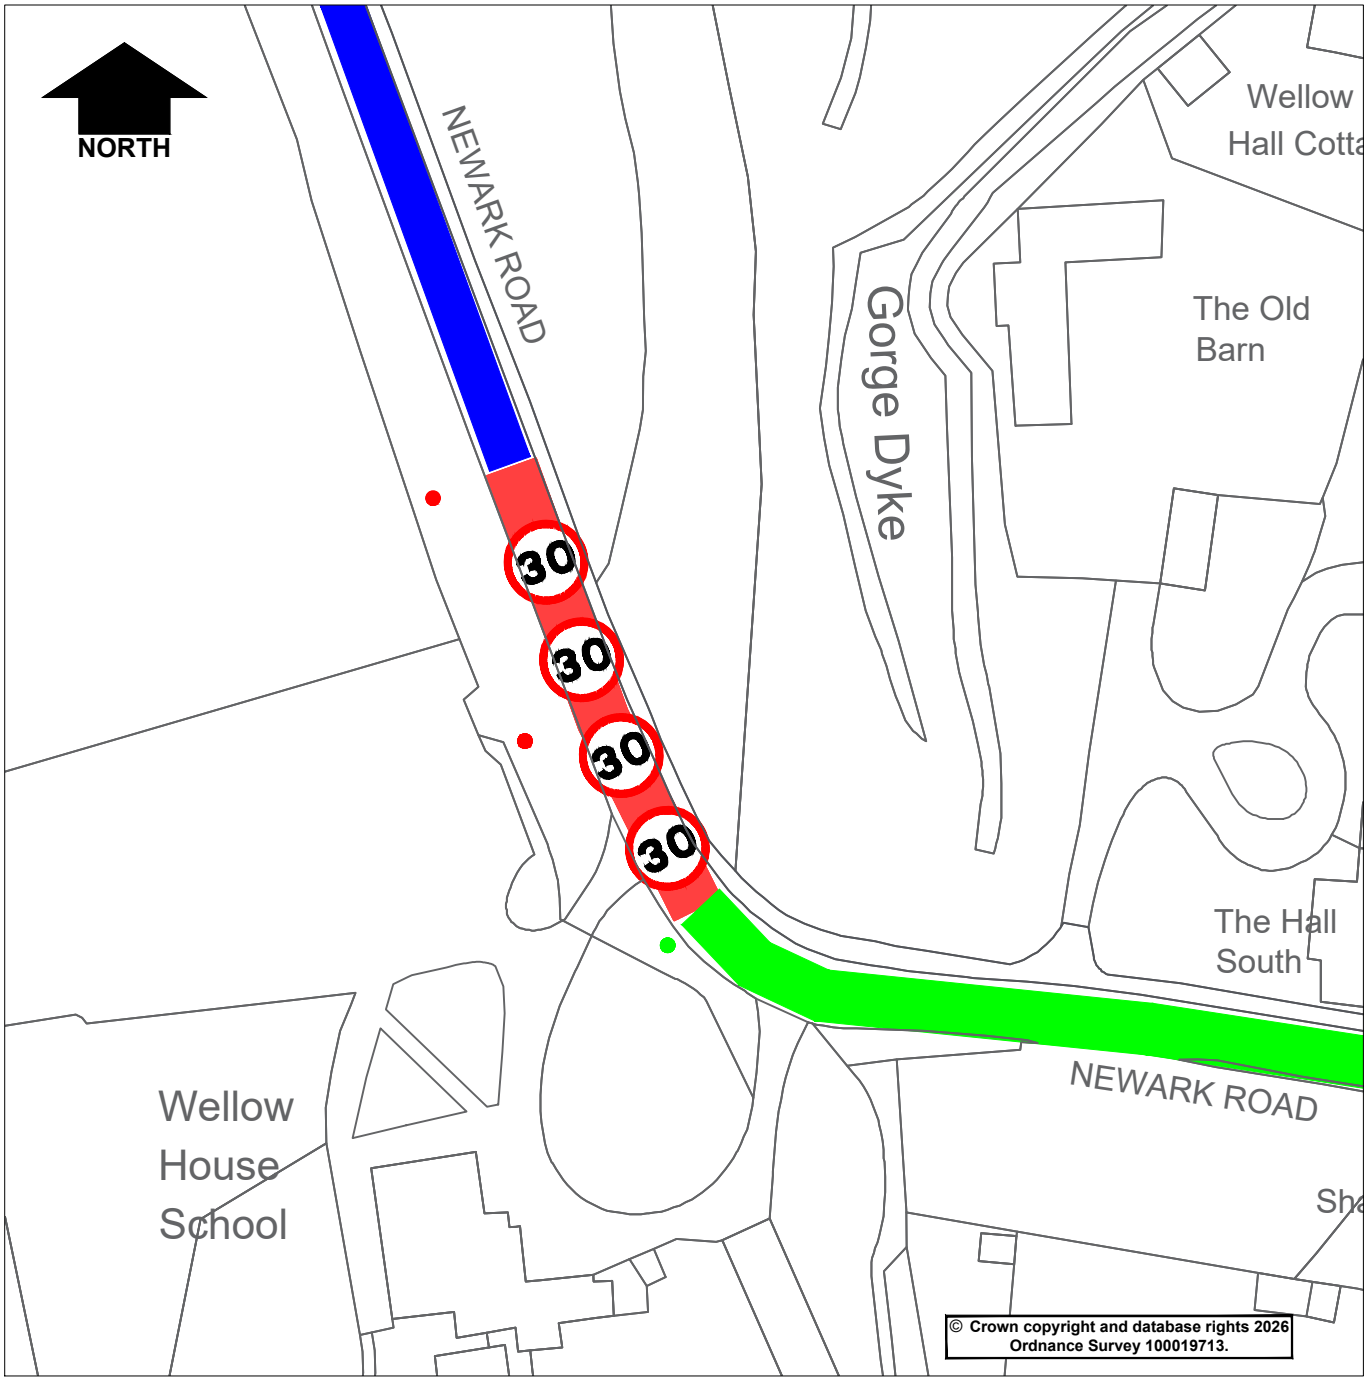


KEY

30 / 30 — Proposed 30mph speed limit

Existing 30mph speed limit

Existing 50mph speed limit

New Lamp Column

Rev.	Description	Drawn	Ch'kd	Auth	Date

via

in partnership with Nottinghamshire County Council

www.viaem.co.uk Tel 0115 804 2100
Bilsthorpe Depot, Bilsthorpe Business Park, Bilsthorpe, Nottinghamshire, NG22 8ST

Project: A616 Newark Road, Wellow

Drawn: JDC — Date: Nov 26

Ch'kd: SLW — Date: Nov 26

Status: Advert — Project No.: TRO 3436 — Auth: SLW — Traced:

Drawing Title: Proposed 30 MPH Speed Limit - Advert Plan

Scale: NTS

Drawing No.: H/JDC/5558/01 — Rev.: 0

© Via East Midlands Limited,Registered in England no.09903246

A4

Nov 10,2026 - 12:00pm C:\Users\jw120\DC\ACCDocs\ViaEM\TP2550562 A616 Newark Road, Wellow\Project Files\B Design Phase\B03 Drawings\A616 Newark Road, Wellow1.dwg