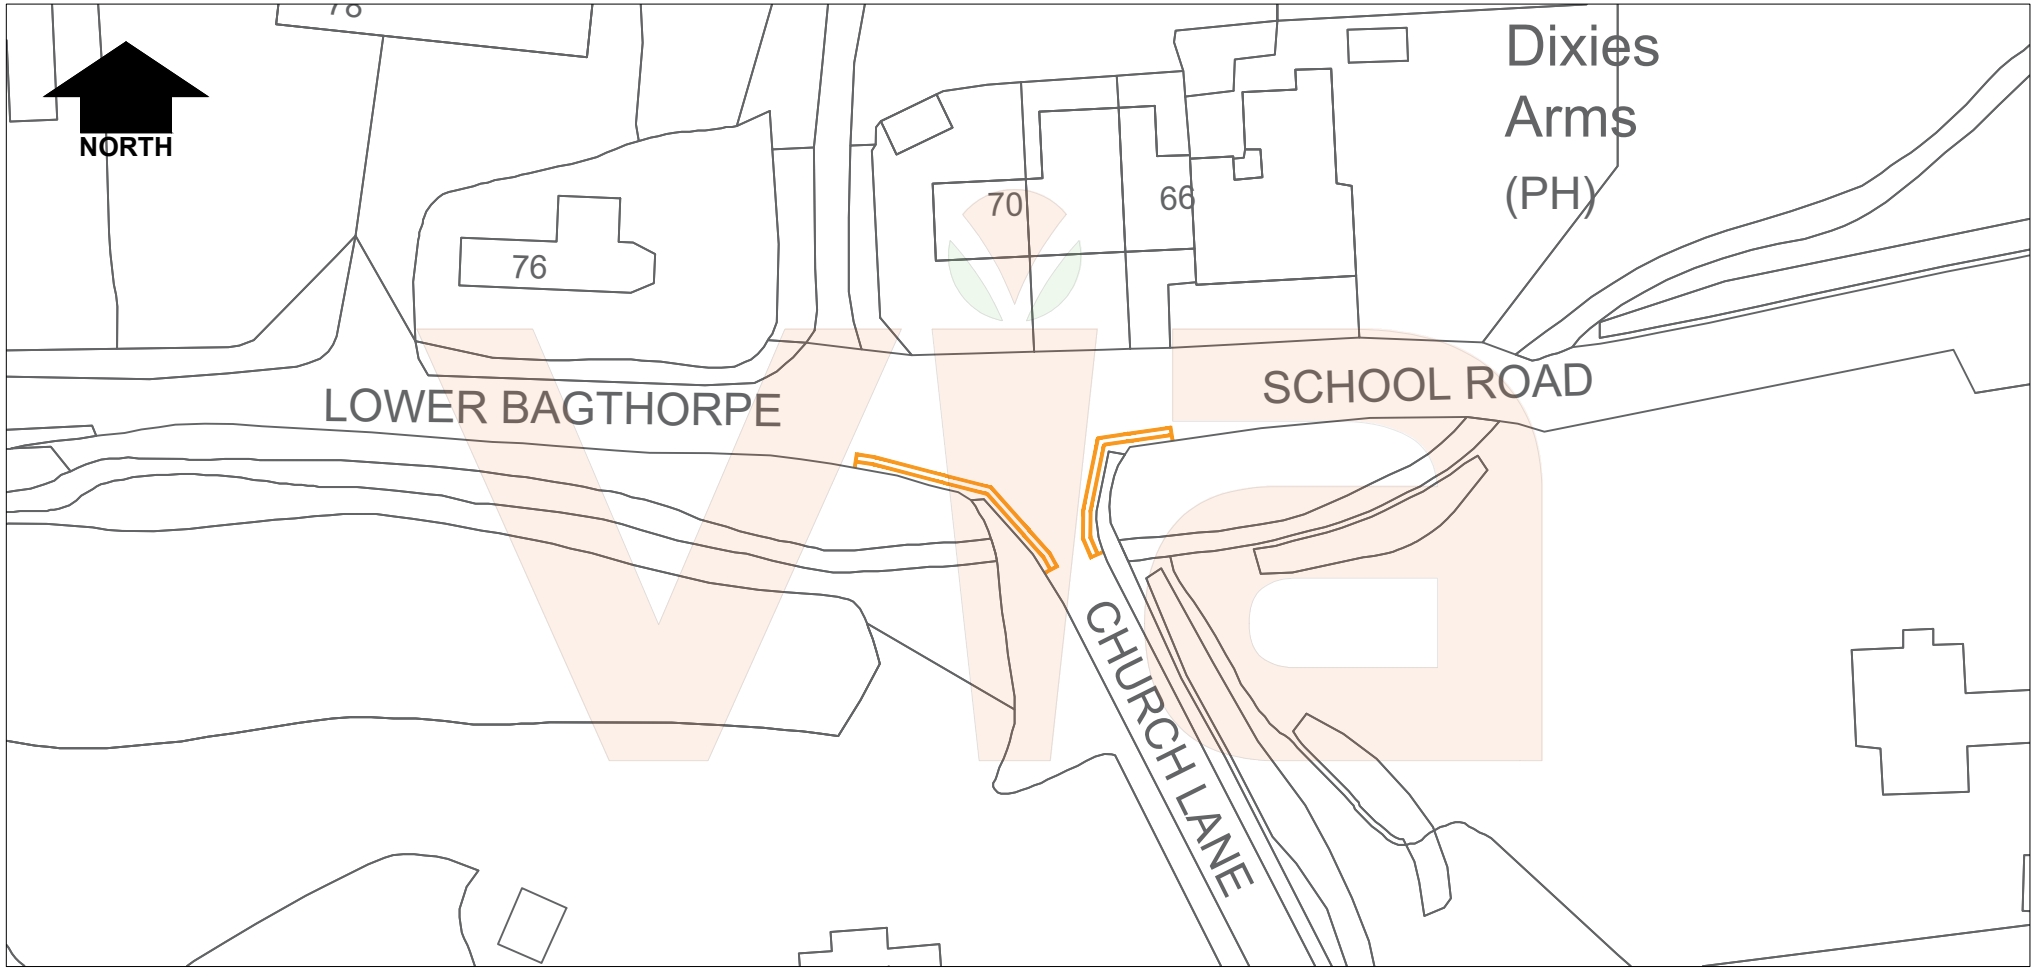



© Crown copyright and database rights 2026
Ordnance Survey 100019713.

**KEY**

Proposed Double Yellow Lines
(No Waiting At Any Time)
To be 50mm to be painted in Primrose Yellow

| Rev. | Description | Drawn | Ch'kd | Auth | Date |
|---|---|---|---|---|---|

in partnership with
Nottinghamshire County Council
www.viaem.co.uk Tel 0115 804 2100
Bilsthorpe Depot, Bilsthorpe Business Park, Bilsthorpe, Nottinghamshire, NG22 8ST

| | | | |
|---|---|---|---|
| Project: Church Lane, Underwood and Lower Bagthorpe and School Road, Bagthorpe | | Drawn: LF | Date: NOV 26 |
| Status: Advert | Project No.: TRO 4335 | Ch'kd: JC | Date: NOV 26 |
| Drawing Title: Proposed Double Yellow Lines - Advert Plan | | Auth: SW | Traced: NOV 26 |
| Drawing No.: H/LF/5559/01 | | Rev.: 0 | Scale: NTS |

© Via East Midlands Limited,Registered in England no.09903246

A4

Nov 19,2026 - 3:12pm C:\Users\LauraFearnley\DCACCDocs\ViaEMT\P2640145 Church Lane, Lower Bagthorpe, Selston\Project Files\B Design Phase\B03 Drawings\Church Lane - Tile_recover.dwg