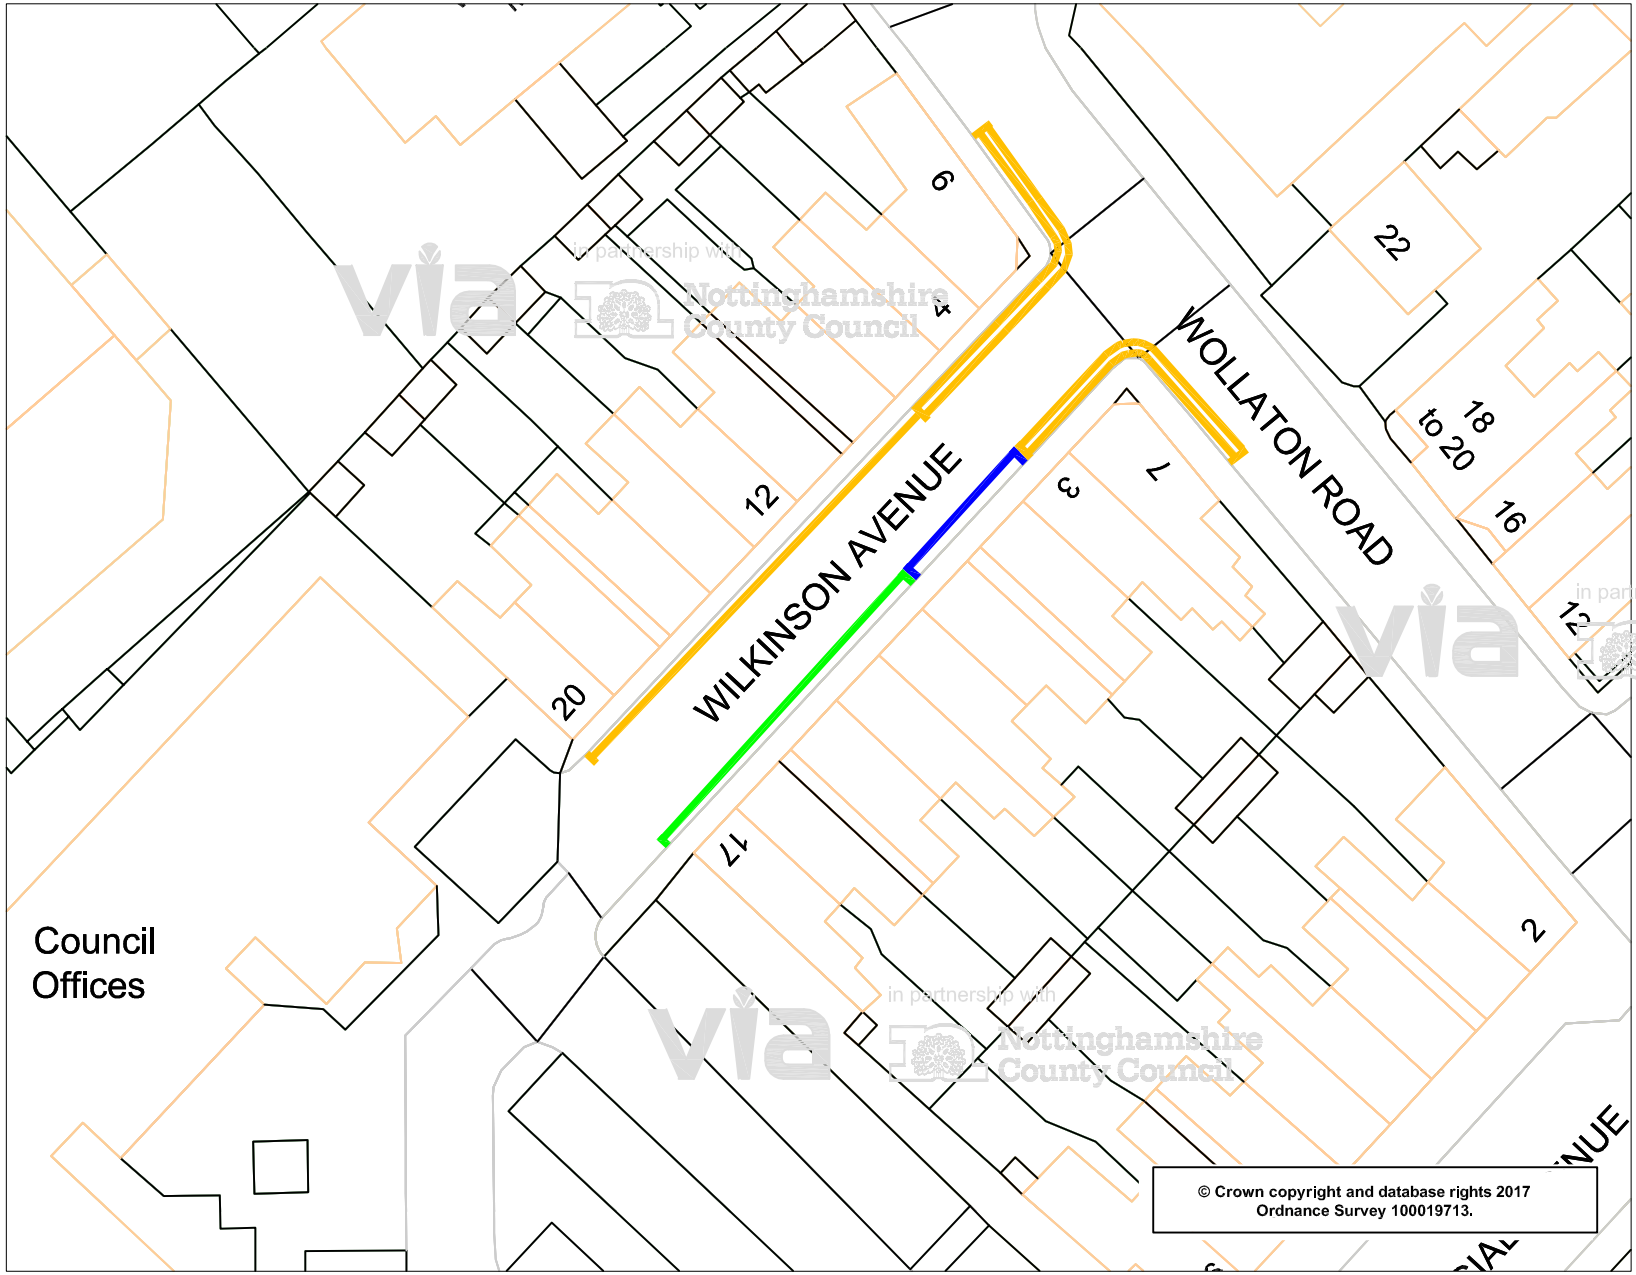

© Crown copyright and database rights 2017
Ordnance Survey 100019713.

NORTH

KEY

Existing Double Yellow Lines

Existing Single Yellow Lines (Mon - Sat 8am to 6 pm)

Existing Residents Parking Places

Existing 2 hour parking bay to be changed to Residents Parking places.

Rev	Description	Drawn	Ch'kd	Auth	Date

in partnership with
Nottinghamshire County Council
www.viaem.co.uk Tel 01623 873873
Bilsthorpe Depot, Bilsthorpe Business Park,Bilsthorpe, Nottinghamshire NG22 8ST

Project	Wilkinson Avenue, Beeston	Drawn SLW	Date July '17
Status	Project No. TRO 5243	Ch'kd	Date
Title	Proposed changes to Residents Parking Scheme	Auth	Traced
Drawing No.	H/04078/2498	Rev	Scale 1:500