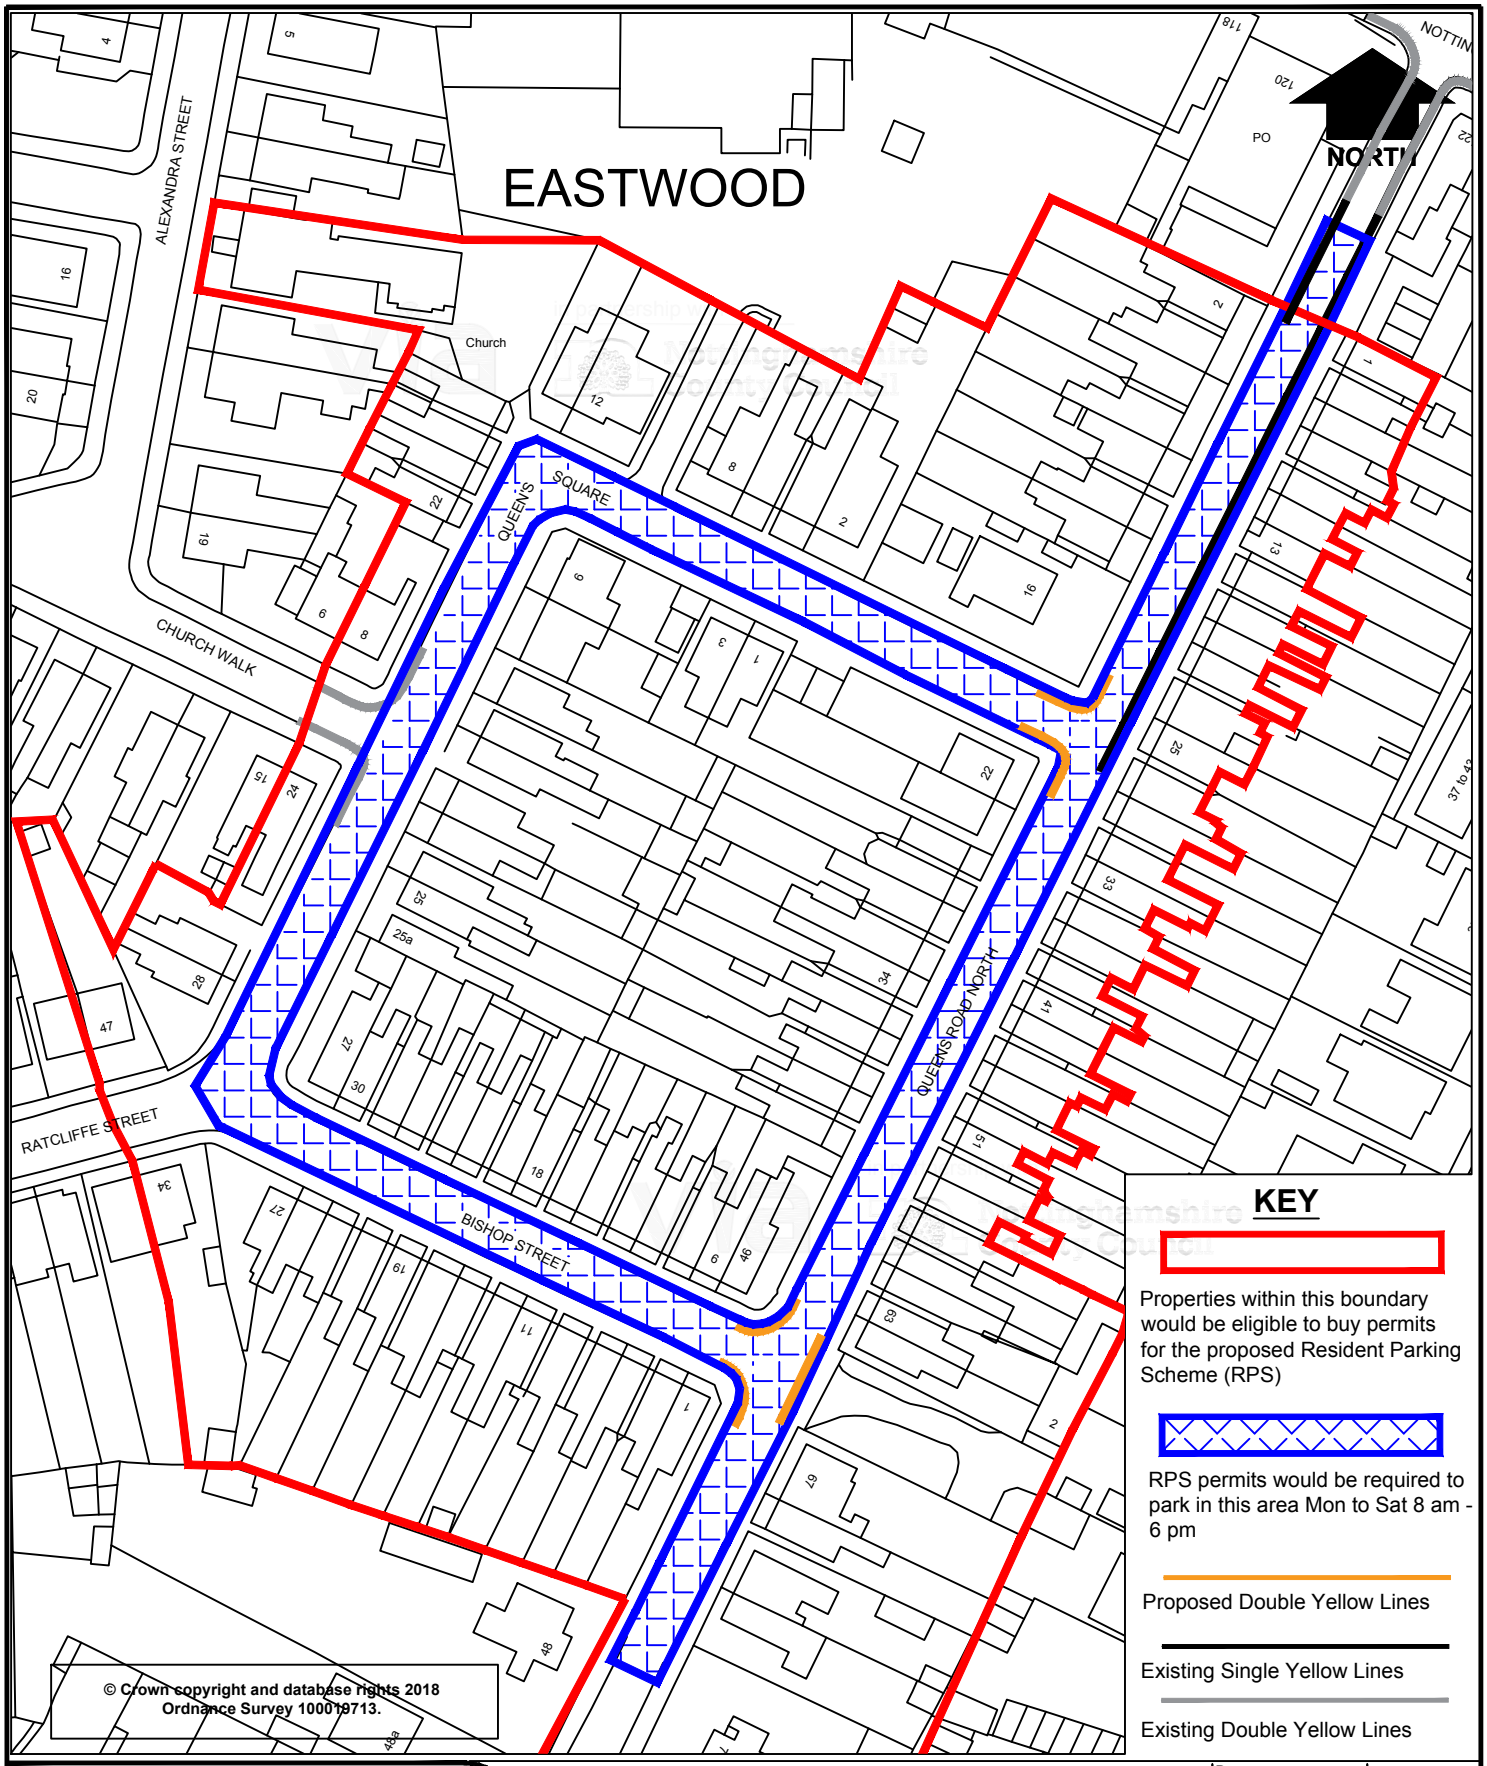

in partnership with

Nottinghamshire County Council

www.viaem.co.uk Tel 0115 8042100
Bilsthorpe Depot, Bilsthorpe Business Park,
Bilsthorpe, Nottinghamshire NG22 8ST

Project: Queens Road North Area, Eastwood		Drawn: SLW	Date: SEPT '18
		Ch'kd: JMR	Date: SEPT '18
Status	Project No.: HW 20358	Auth	Traced
Title: Proposed Residents Parking Scheme ADVERT PLAN			Scale: 1:1000
Drawing No.: H/SLW/2706/03			Rev

Oct 02,2018 - 10:55am I:\Highways\Design and Construction\Roads and Highways\Projects18-19\20000\20358 Queens Rd Nort-Queens Sq Eastwood\Improvements\CAD\Queens Road North, Eastwood.dwg

© Via East Midlands Limited,Registered in England no.09903246

A4