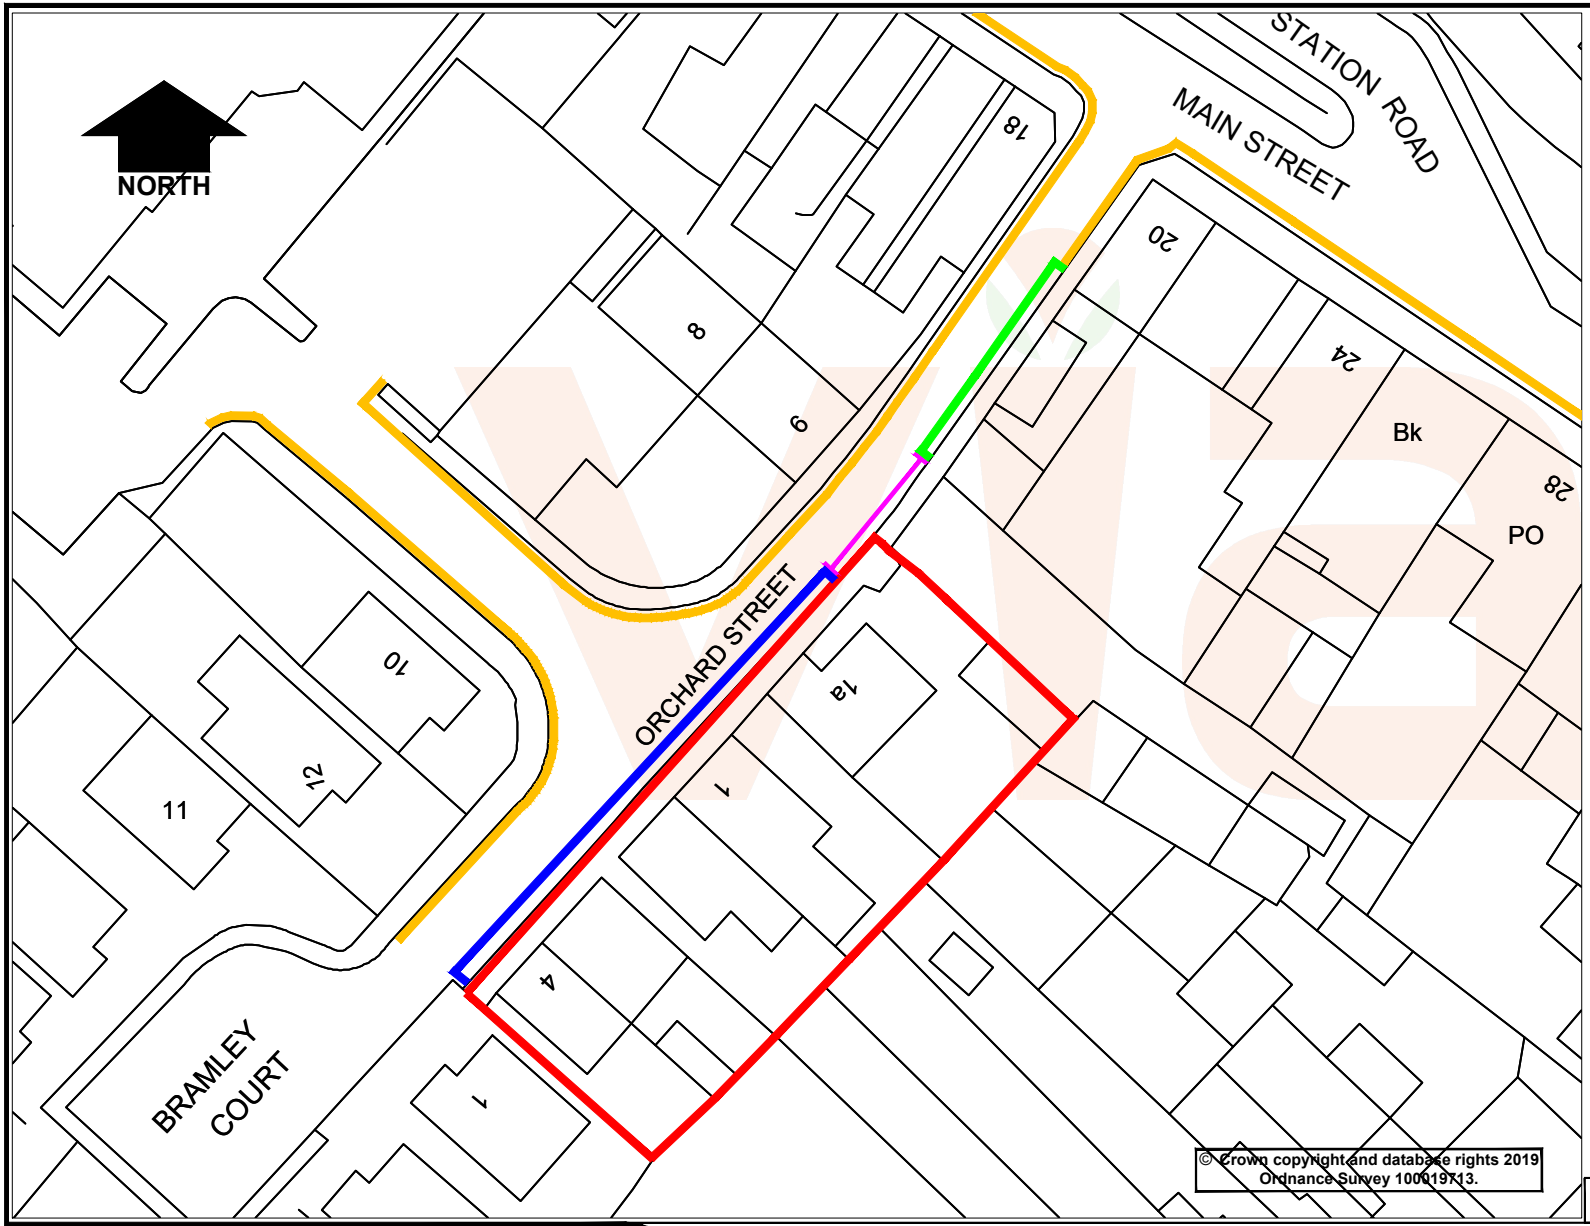

KEY

Properties within this boundary would be eligible to buy permits for the proposed Residents' Parking Scheme (RPS)

RPS permits would be required to park in this area Mon to Sat 8 am - 6 pm

Proposed Dual use parking bay 2 hours or unlimited parking with residents' parking permit (Mon to Sat 8 am - 6 pm)

Existing No Waiting At Any Time (Double Yellow Lines) to be retained

Existing H - Bar marking to be converted to Single Yellow Line (No waiting Mon - Sat 8am - 6pm)

Rev.	Description	Drawn	Ch'kd	Auth	Date

in partnership with Nottinghamshire County Council
www.viaem.co.uk Tel 0115 804 2100
Bilsthorpe Depot, Bilsthorpe Business Park, Bilsthorpe, Nottinghamshire, NG22 8ST

Project: Orchard Street, Kimberley		Drawn: SLW	Date: Sept '19
Status: Advert	Project No.: HW 30099	Ch'kd: JAB	Date: Oct '19
Drawing Title: Proposed Residents' Parking Scheme		Auth: HRN	Traced:
Drawing No.: H/SLW/3093/02		Rev.: 0	Scale: 1:500 @A4

© Via East Midlands Limited,Registered in England no.09903246

A4

Oct 02,2019 - 10:28am I:\Highways\Design and Construction\Roads and Highways\Projects\19-20\30000\30099 Orchard St Kimberley\Improvements\CAD\Orchard Street, Kimberley - RPS.dwg