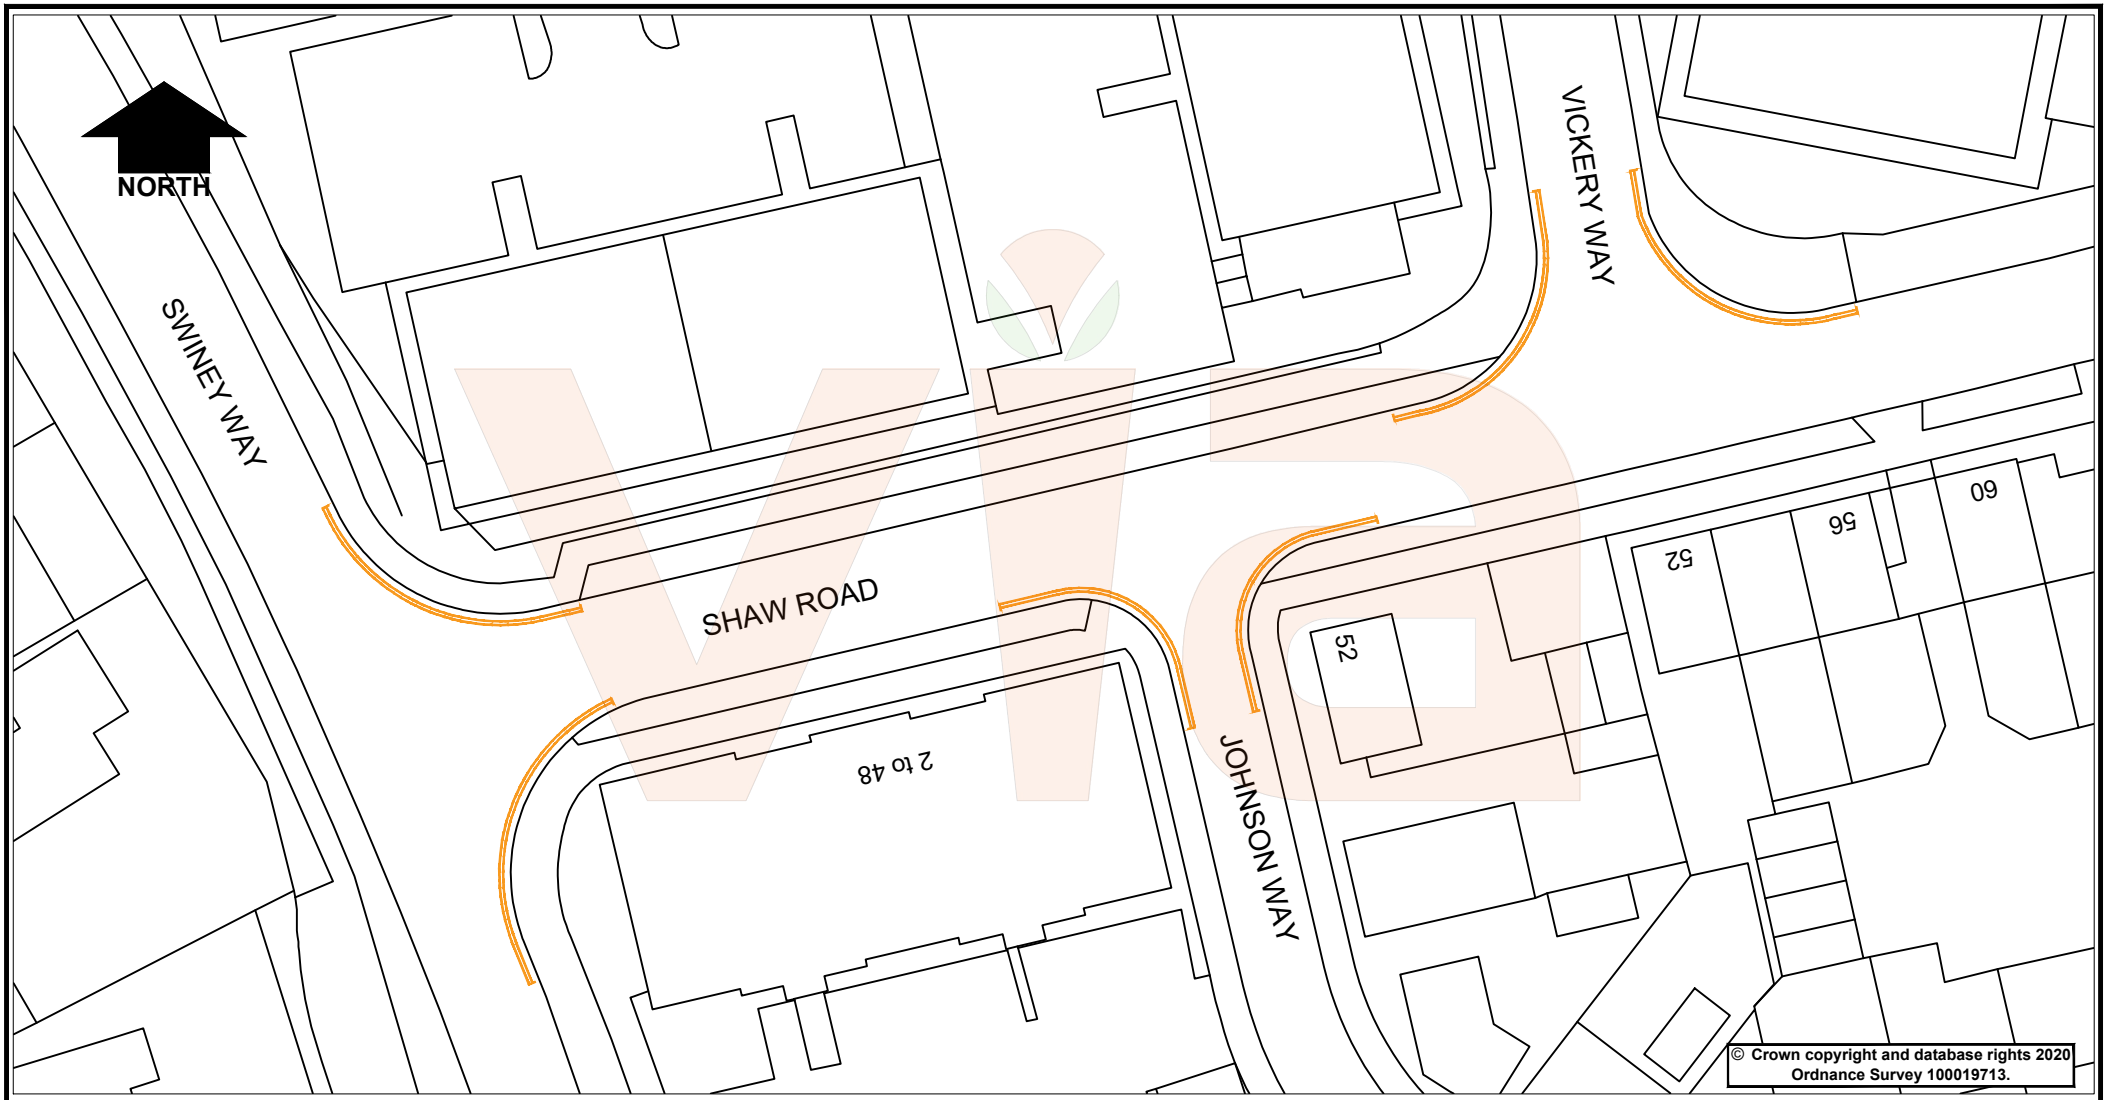

KEY

Proposed No Waiting At Any Time (Double Yellow Lines)

Rev.	Description	Drawn	Ch'kd	Auth	Date

in partnership with Nottinghamshire County Council

www.viaem.co.uk Tel 0115 804 2100
Bilsthorpe Depot, Bilsthorpe Business Park, Bilsthorpe, Nottinghamshire, NG22 8ST

Project: Swiney Way / Shaw Road / Vickery Way, Chilwell		Drawn: SLW	Date: Dec '20
Status: Advert	Project No.: TRO 5290	Ch'kd: MN	Date: Dec '20
Drawing Title: Proposed Double Yellow Lines - Advert plan		Auth: HRN	Traced:
Drawing No.: H/SLW/3553/01		Rev.: 0	Scale: 1:500 @A4

© Via East Midlands Limited,Registered in England no.09903246

A4

Dec 11,2020 - 10:04am I:\Highways\Design and Construction\Roads and Highways\Projects\20-21\TP2050xxx\TP2050484 Vickery Way Shaw Rd Chilwell TRO\Improvements\CAD\TP2050484 Vickery Way Shaw Rd Chilwell - DYL.dwg