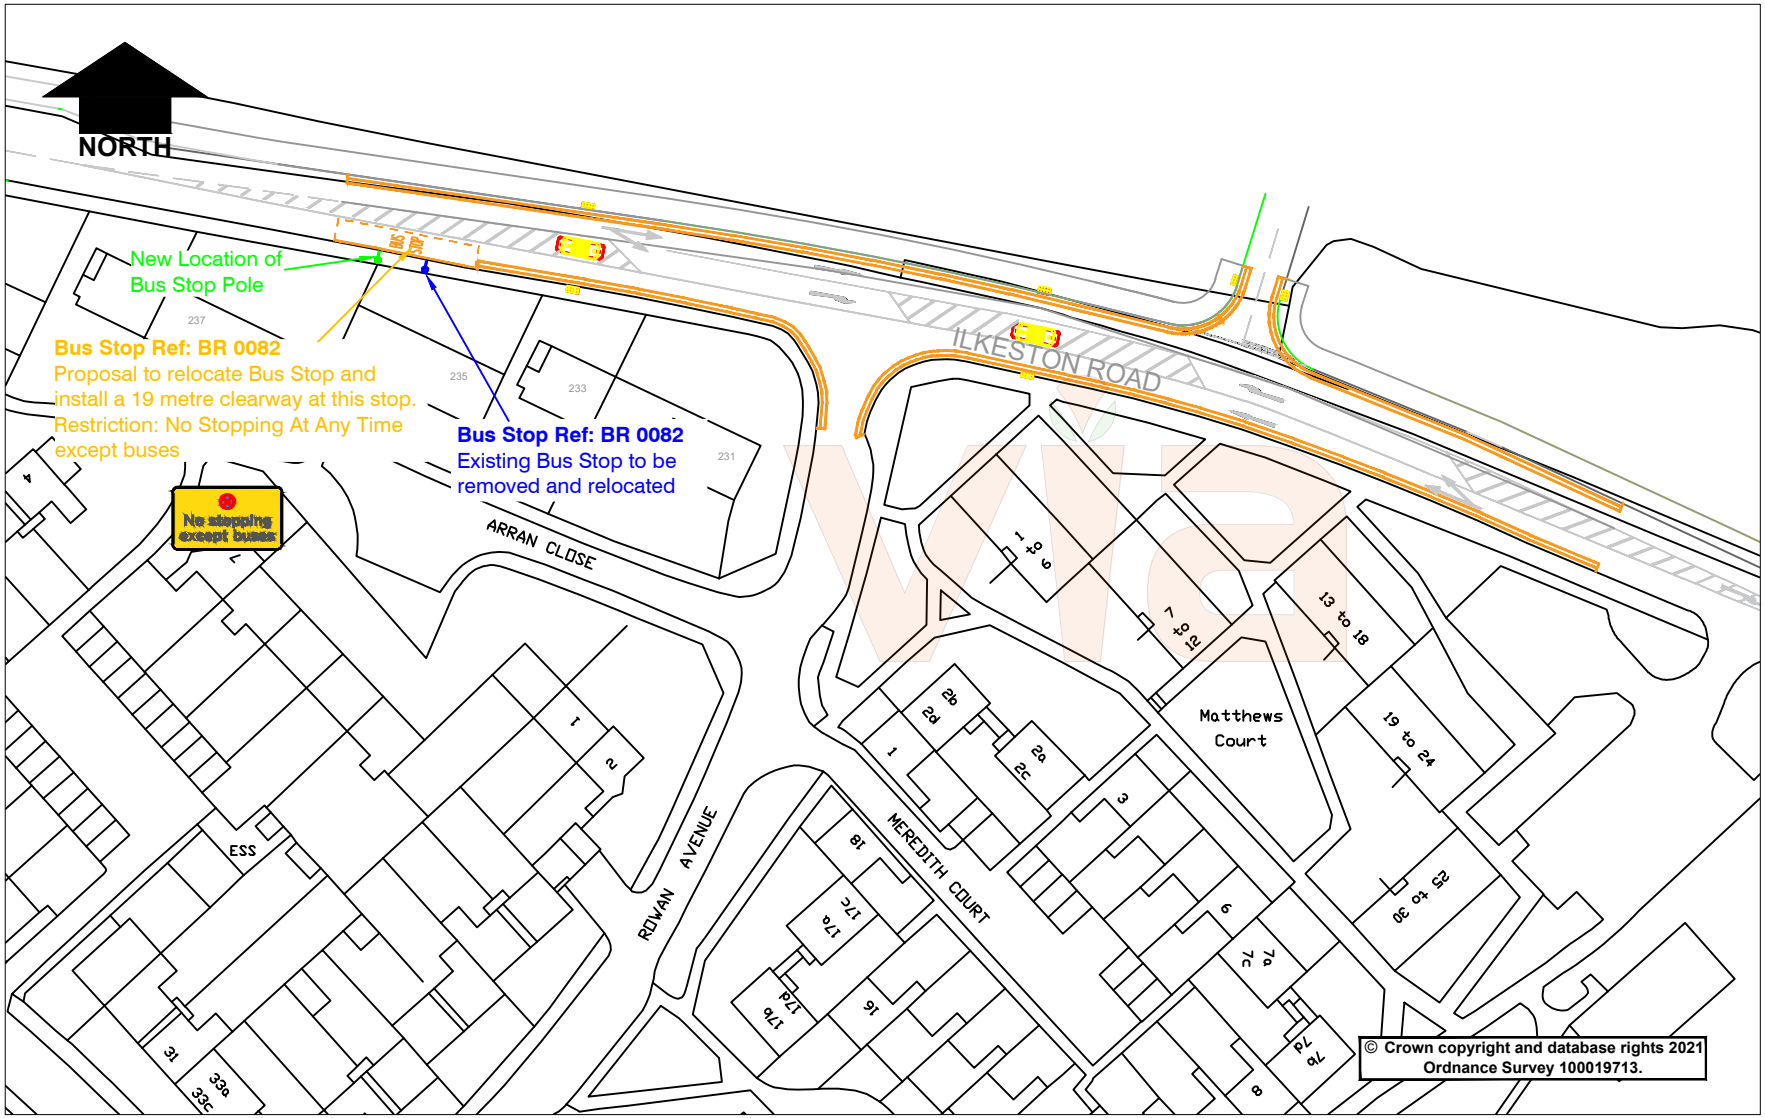

KEY

Proposed No Waiting At any Time (Double Yellow Lines)

Proposed Bus Stop Clearway No Stopping At Any Time except buses

Rev.	Description	Drawn	Ch'kd	Auth	Date

in partnership with Nottinghamshire County Council

www.viaem.co.uk Tel 0115 804 2100
Bilsthorpe Depot, Bilsthorpe Business Park, Bilsthorpe, Nottinghamshire, NG22 8ST

Project: Ilkeston Road, Stapleford		Drawn: SLW	Date: March '21
Status: Advert	Project No.: TRO 5299	Ch'kd: MN	Date: March '21
Drawing Title: Proposed Waiting Restrictions - Advert plan		Auth: HRN	Traced
Drawing No.: H/SLW/3697/01		Rev.: 0	Scale: 1:1000 @A4

© Via East Midlands Limited,Registered in England no.09903246

A4

Mar 22,2021 - 12:27pm I:\Highways\Design and Construction\Roads and Highways\Projects\20-21\TP2050xxx\TP2050992-Ilkeston Road, Stapleford - TRO\Improvements\CAD\Ilkeston Road, Stapleford.dwg