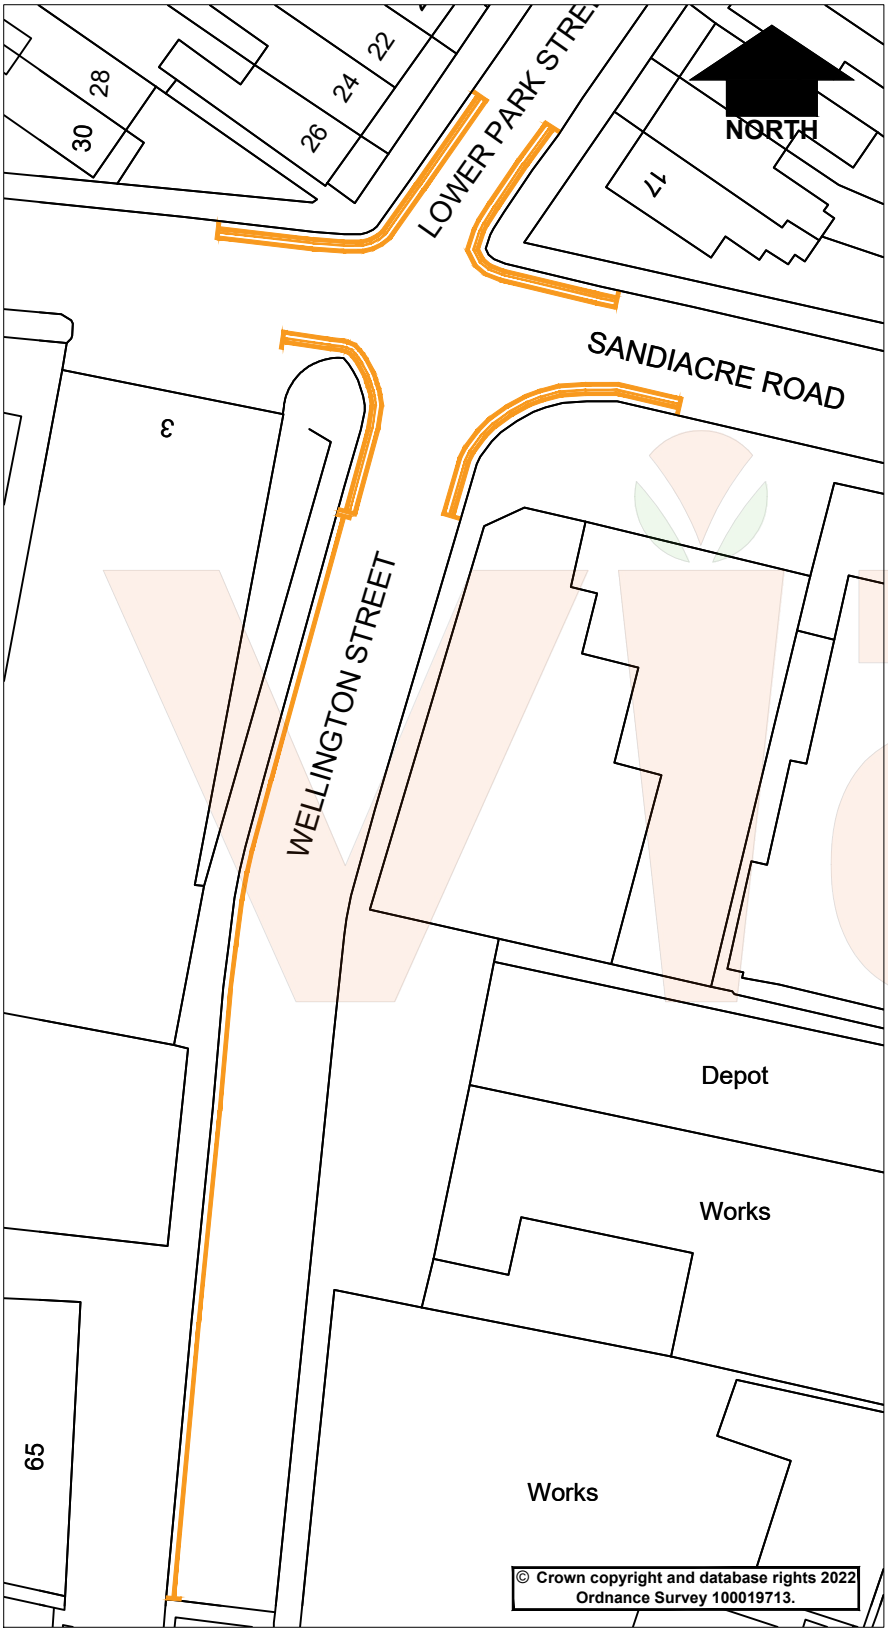

KEY

Proposed Double Yellow Lines
(No Waiting At Any Time)

Proposed Single Yellow Line
(No Waiting Mon - Fri 8am - 6pm)

LOCATION PLAN

Rev.	Description	Drawn	Ch'kd	Auth	Date

Project: Lower Park St, Sandiacre Rd and Wellington St, Stapleford

Drawn: JW | Date: Aug 2022

Ch'kd: SLW | Date: Aug 2022

Status: Advert | Project No.: TRO 5315 | Auth: MN | Traced:

Drawing Title: Proposed Double Yellow and Single Yellow Lines - Advert Plan

Scale: 1:500 @A4

Drawing No.: H/JW/4020/01 | Rev.: 0

in partnership with Nottinghamshire County Council
www.viaem.co.uk Tel 0115 804 2100
Bilsthorpe Depot, Bilsthorpe Business Park, Bilsthorpe, Nottinghamshire, NG22 8ST

© Via East Midlands Limited,Registered in England no.09903246

A4

Aug 19,2022 - 11:16am I:\Highways\One Programme\2022-23\2022-23\TP2250 412 Wellington Street Stapleford\B Design Phase\B03 Drawings\Wellington Street, Stapleford.dwg